All Dimensions & Levels to be checked and verified by the contractor prior to works commencing. Do not scale this drawing

Any errors to be reported to the Architect immediately

The copyright of this drawing and design is vested in the Architect and must not be copied or reproduced without written consent

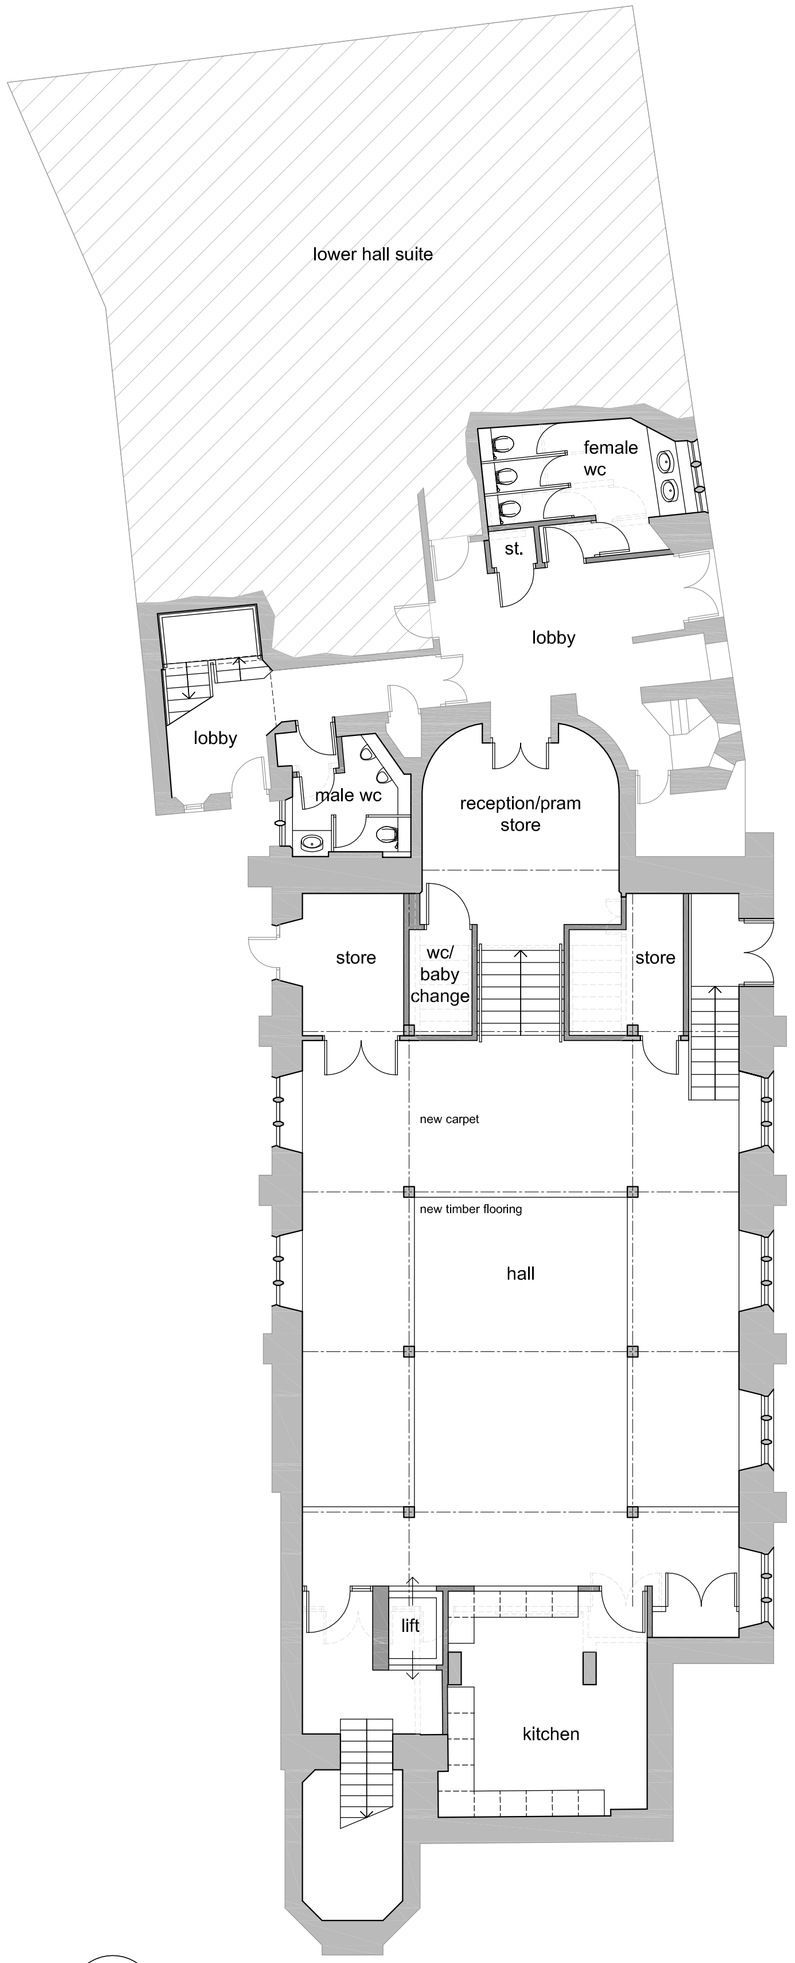

north

proposed lower ground floor plan

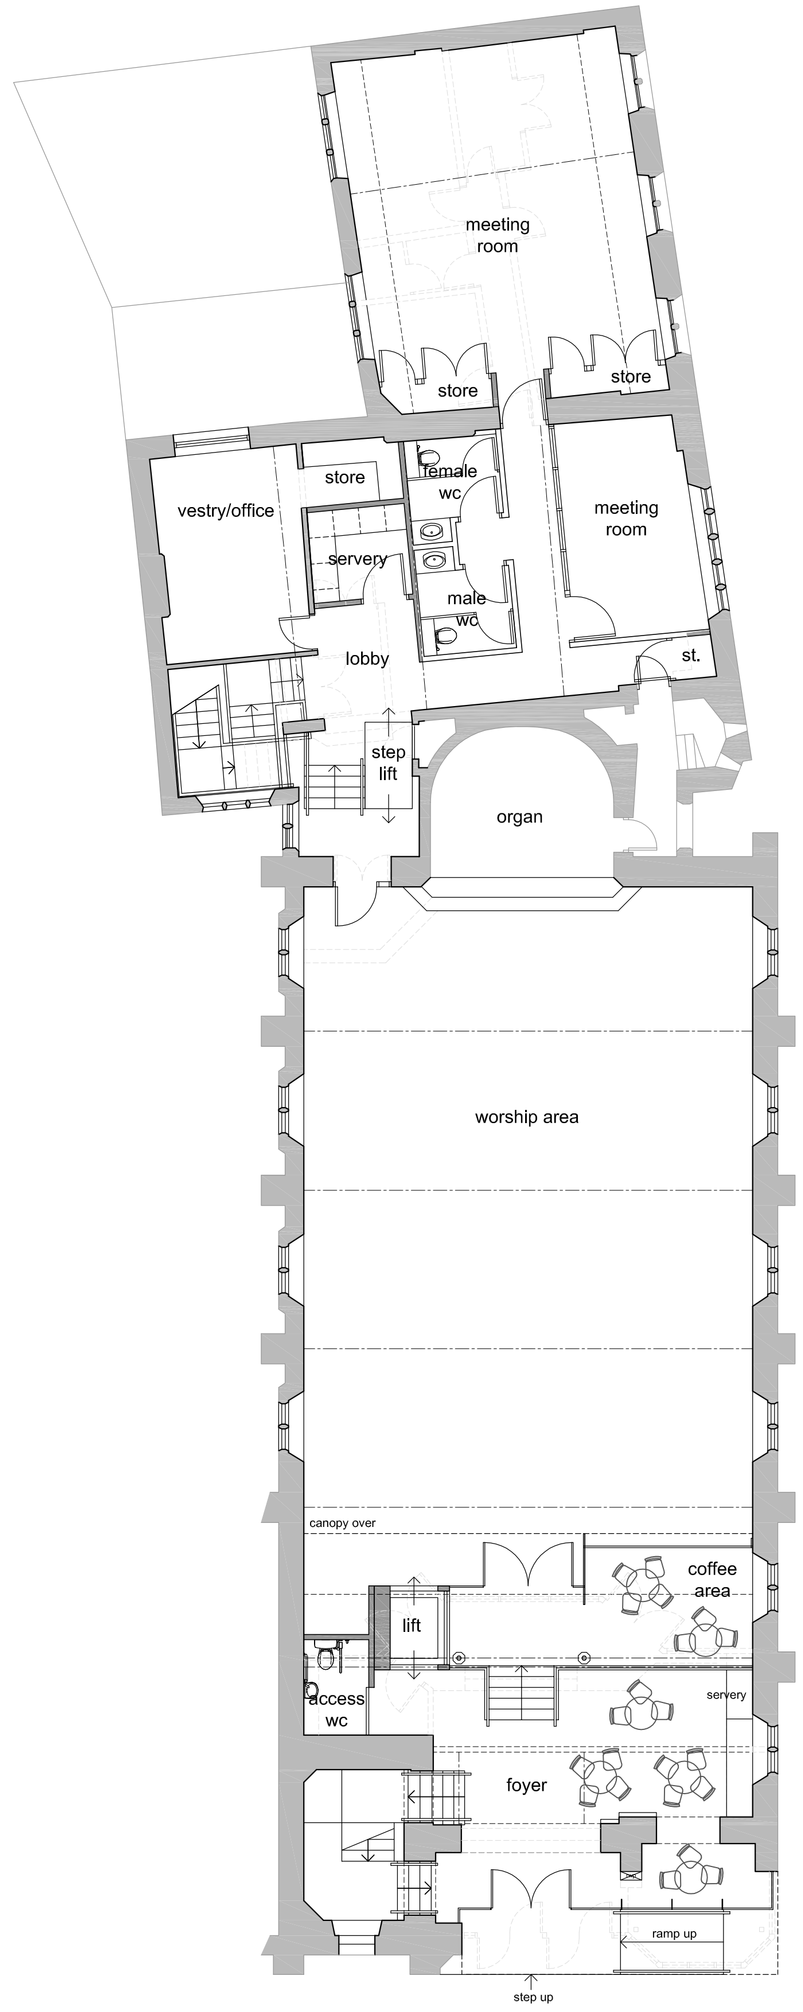

proposed upper ground floor plan

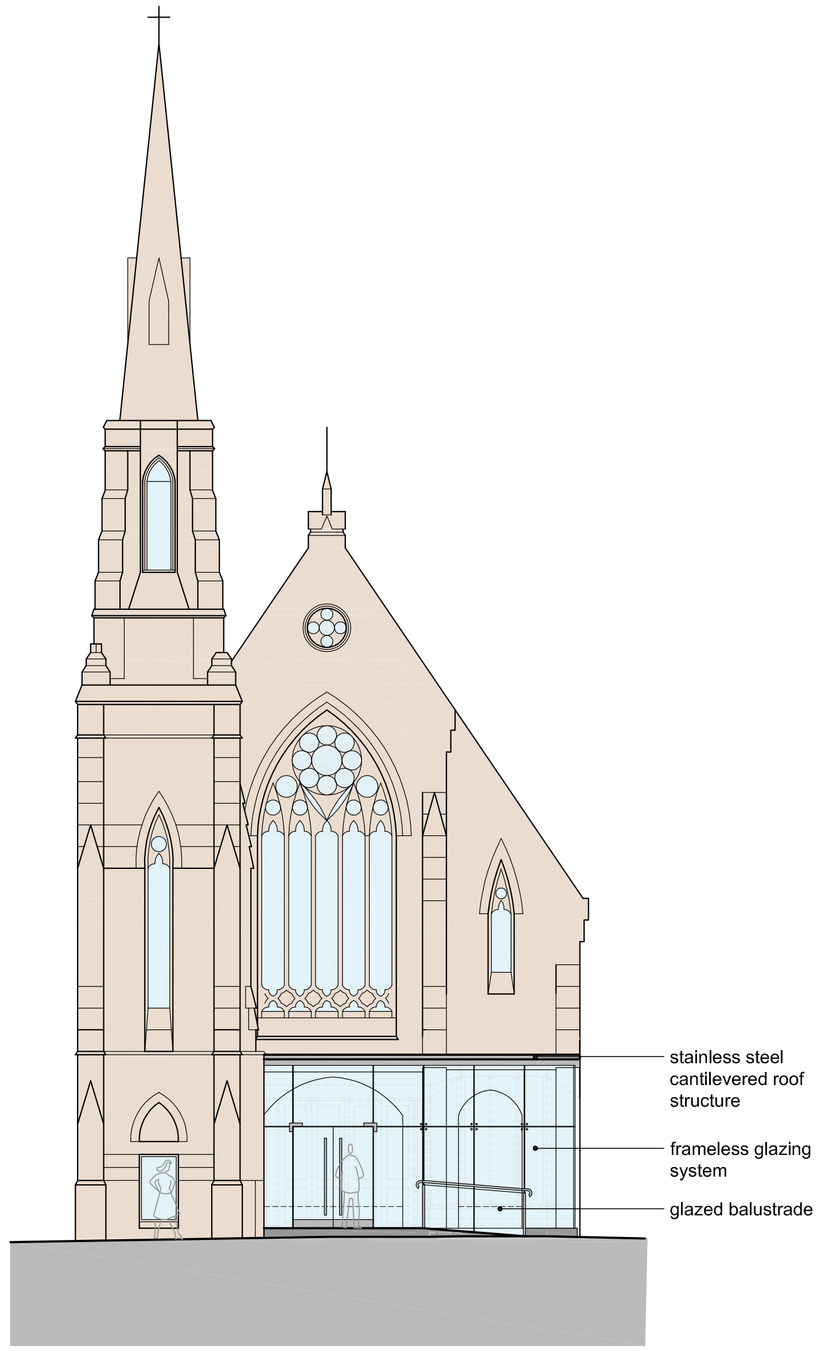

proposed front elevation to derby street

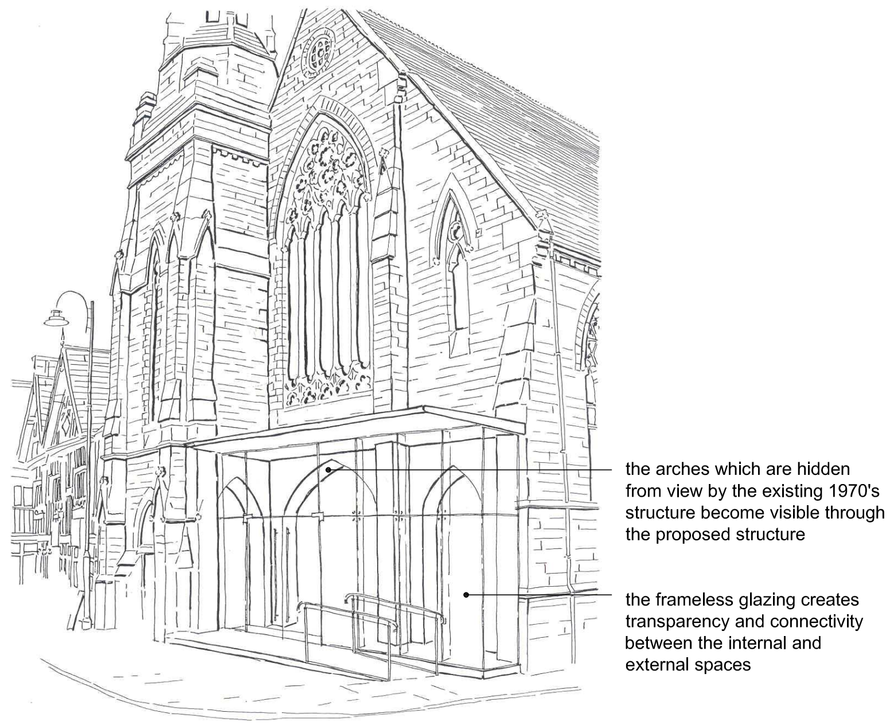

revision	date	description
A	02.12.09	full front elevation added section removed, alterations following meeting on 01.12.09
B	16.12.09	alterations following meeting on 15.12.09

drawing
0661 03B

client

project
DDA ALTERATIONS AND REFURBISHMENT

location
TRINITY CHURCH, LEEK

title
PROPOSED FLOOR PLANS AND FRONT ELEVATION

issue
PLANNING

scale
1:100 @ A1

TarpeyWoodfineArchitects

10 king street newcastle under lyme staffordshire ST5 1EL
Tel: 01782 632680 Fax: 01782 712771