
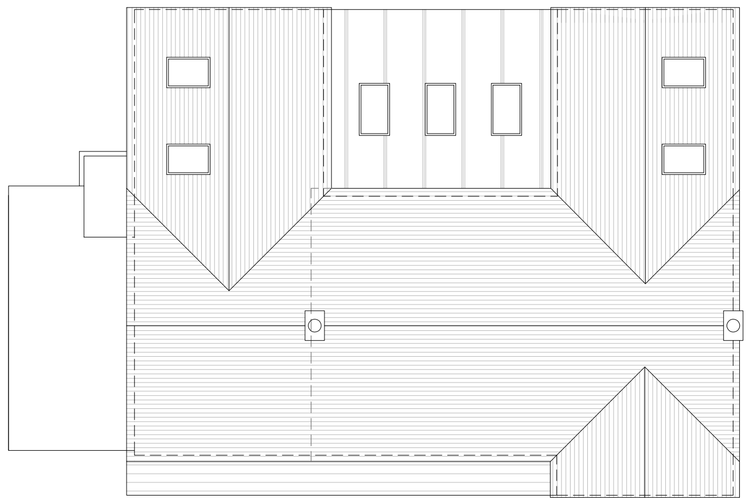



ROOF PLAN 1:100

Ordnance Survey © Crown copyright 2016 All rights reserved. Licence number 100051789

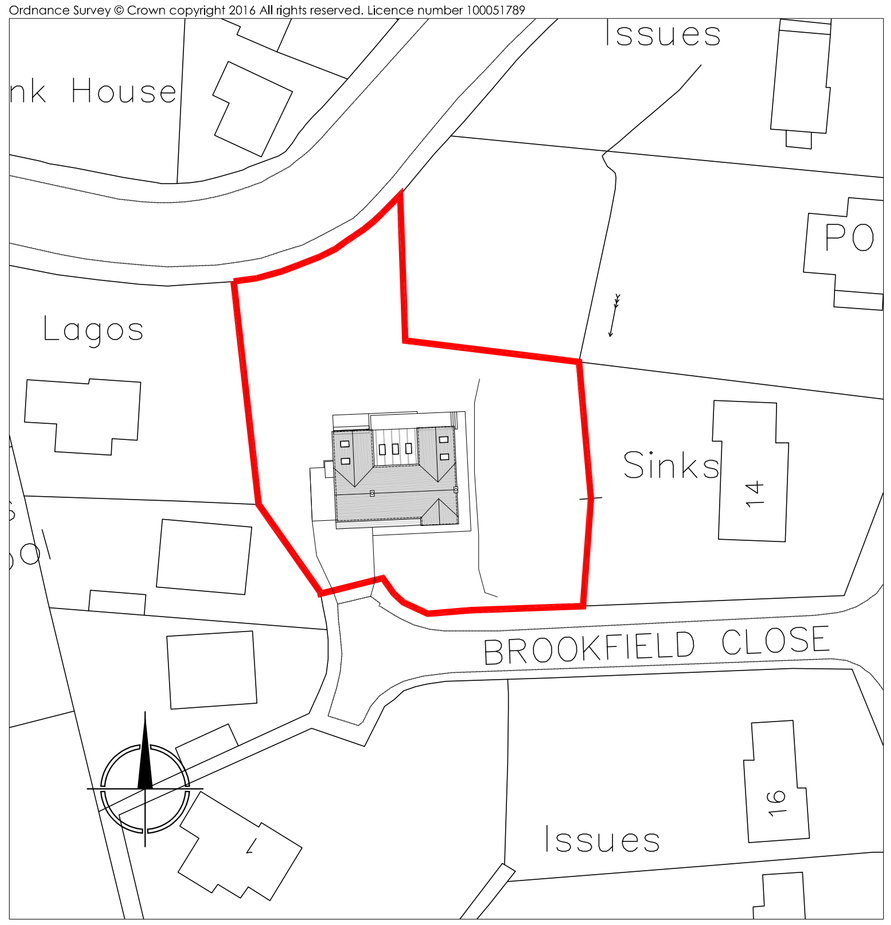

SITE LAYOUT PLAN 1:500


Ordnance Survey © Crown copyright 2016 All rights reserved. Licence number 100051789

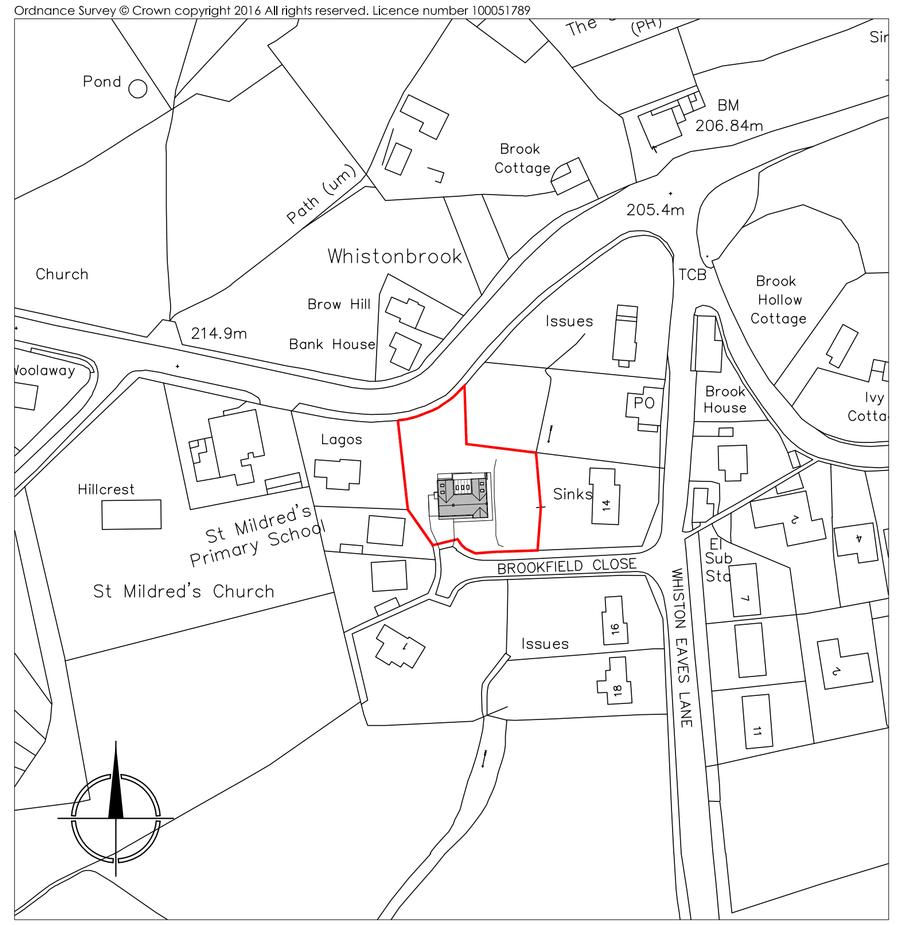


SITE LOCATION PLAN 1:1250

Copyright of this drawing is vested in the Architect and it must not be copied or reproduced without consent. Figured dimensions only are to be taken from this drawing. All contractors must visit the site and be responsible for taking and checking all dimensions relative to their work. Hewitt&Carr Architects Ltd are to be advised of any variation between drawings and site conditions.
DO NOT SCALE OFF THIS DRAWING.....IF IN DOUBT ASK

Rev.	Drawn	Comments	Date

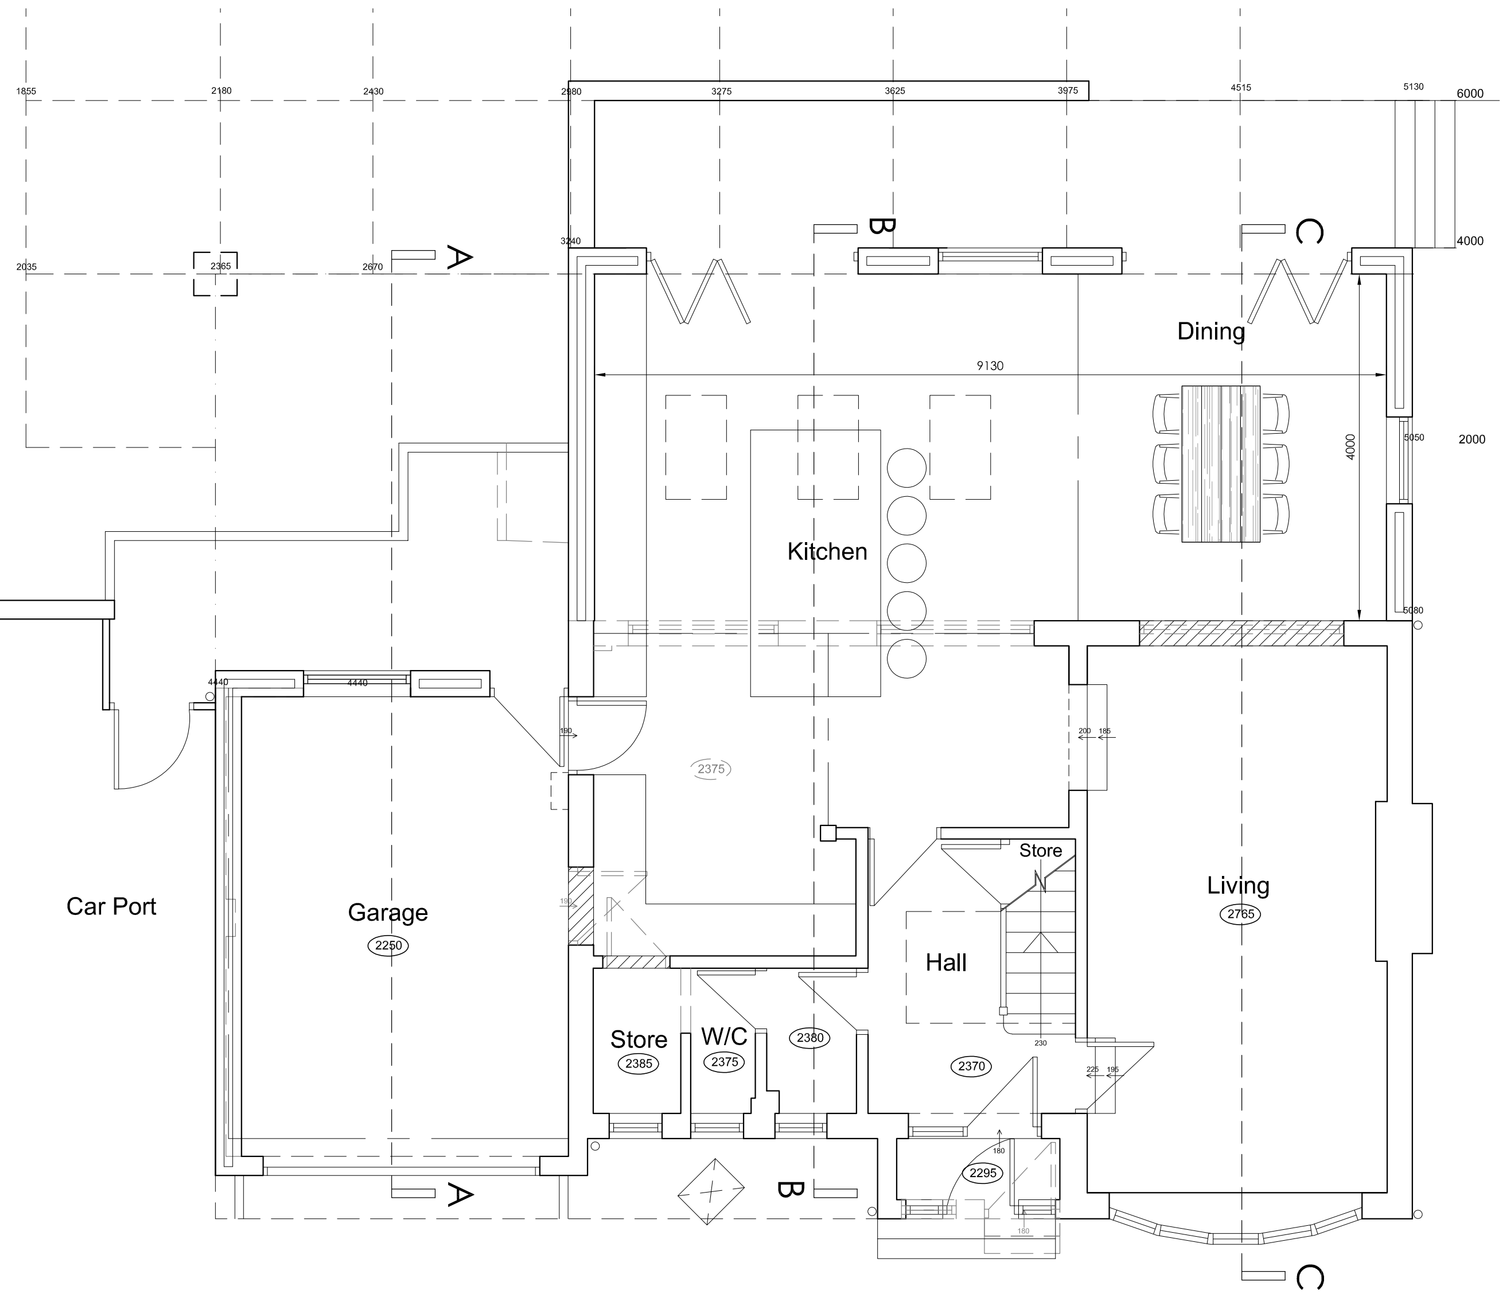

GROUND FLOOR PLAN 1:50

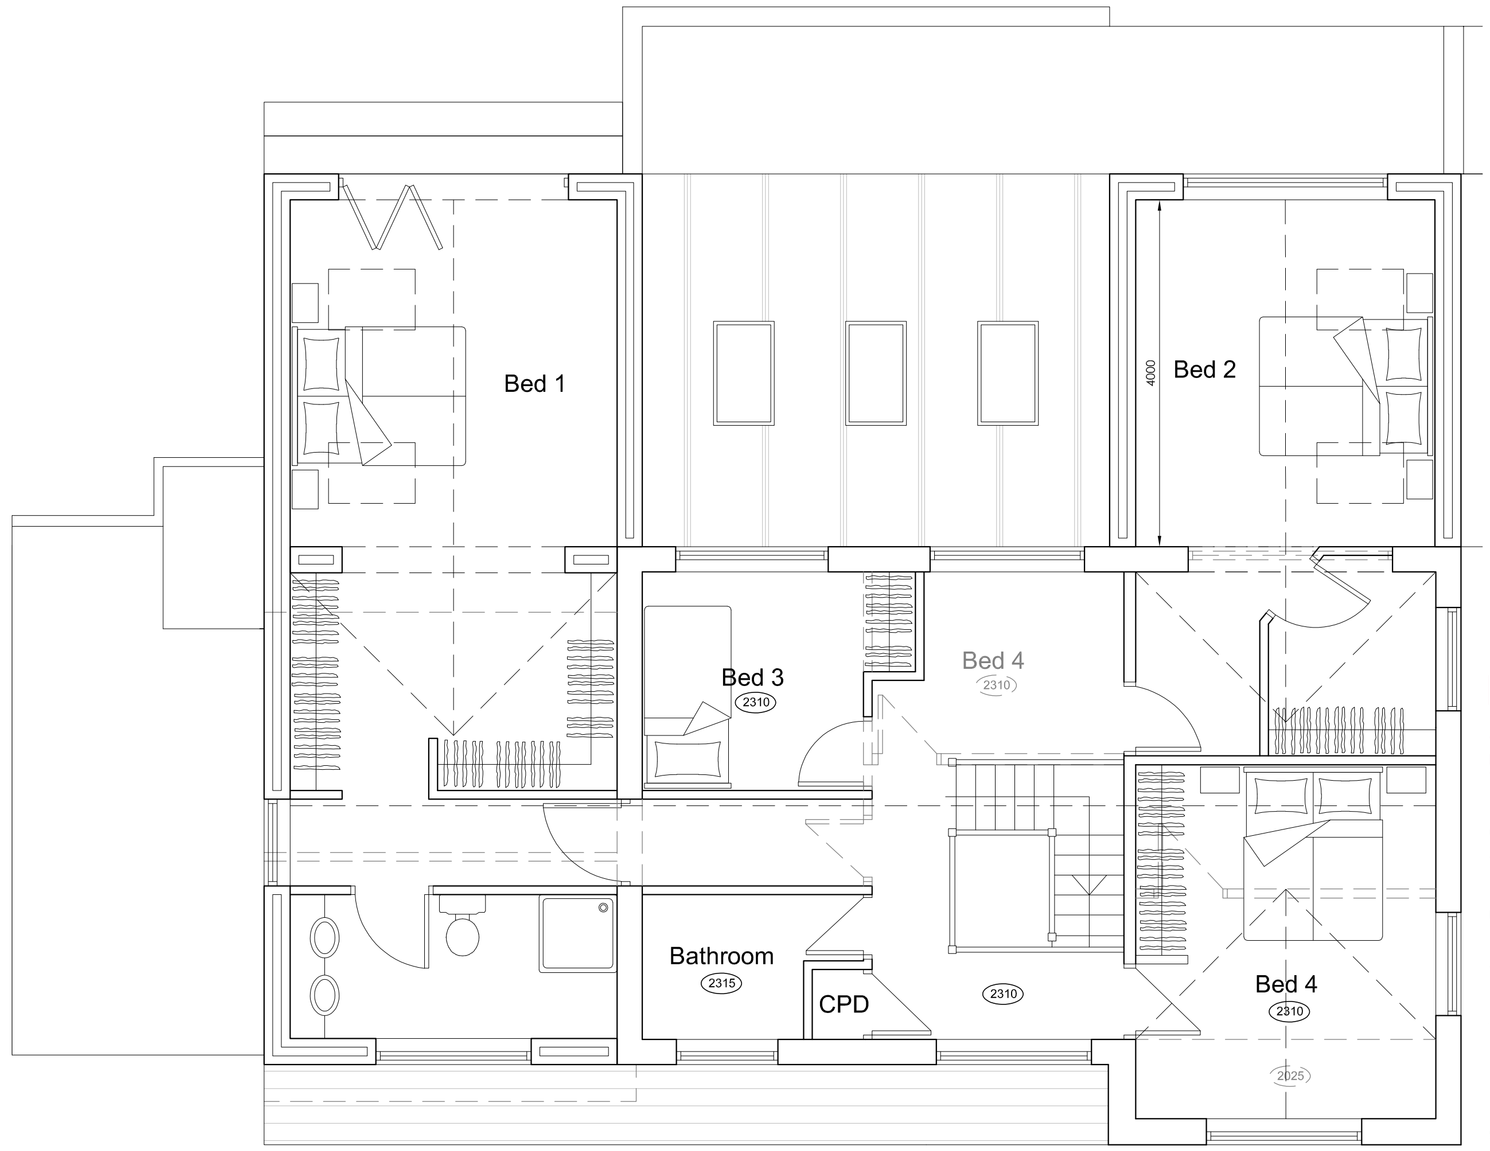

FIRST FLOOR PLAN 1:50

Hewitt&Carr Architects
A: 2-4 Cross Street I Cheadle I Staffordshire I ST10 1NP
T: 01538 756888
E: enquiries@hcarchitects.co.uk
W: www.hcarchitects.co.uk

Client
Mr & Mrs R Green

Project
Proposed 2 storey rear & side extension
4 Brookfields Close, Whiston, St10 2JQ

Title
Plans

Status
PLANNING

Date Jan 2017 Drawn

Scale @A1 as stated Checked

Project No Drawing No. Rev
00603 AL(0)03 A

File Ref: H:\REF