

FRONT ELEVATION 1:100



SITE SECTION / SIDE ELEVATION 1:100



REAR ELEVATION 1:100

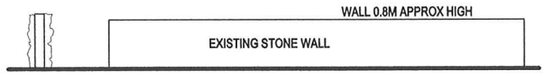

FRONT ELEVATION 1:100
(FRONT BOUNDARY WALL)

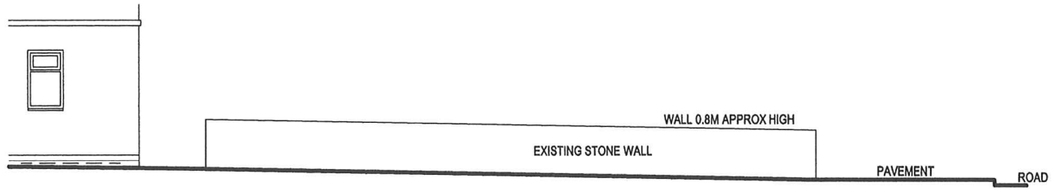

SIDE ELEVATION 1:100 (FRONT BOUNDARY WALL)

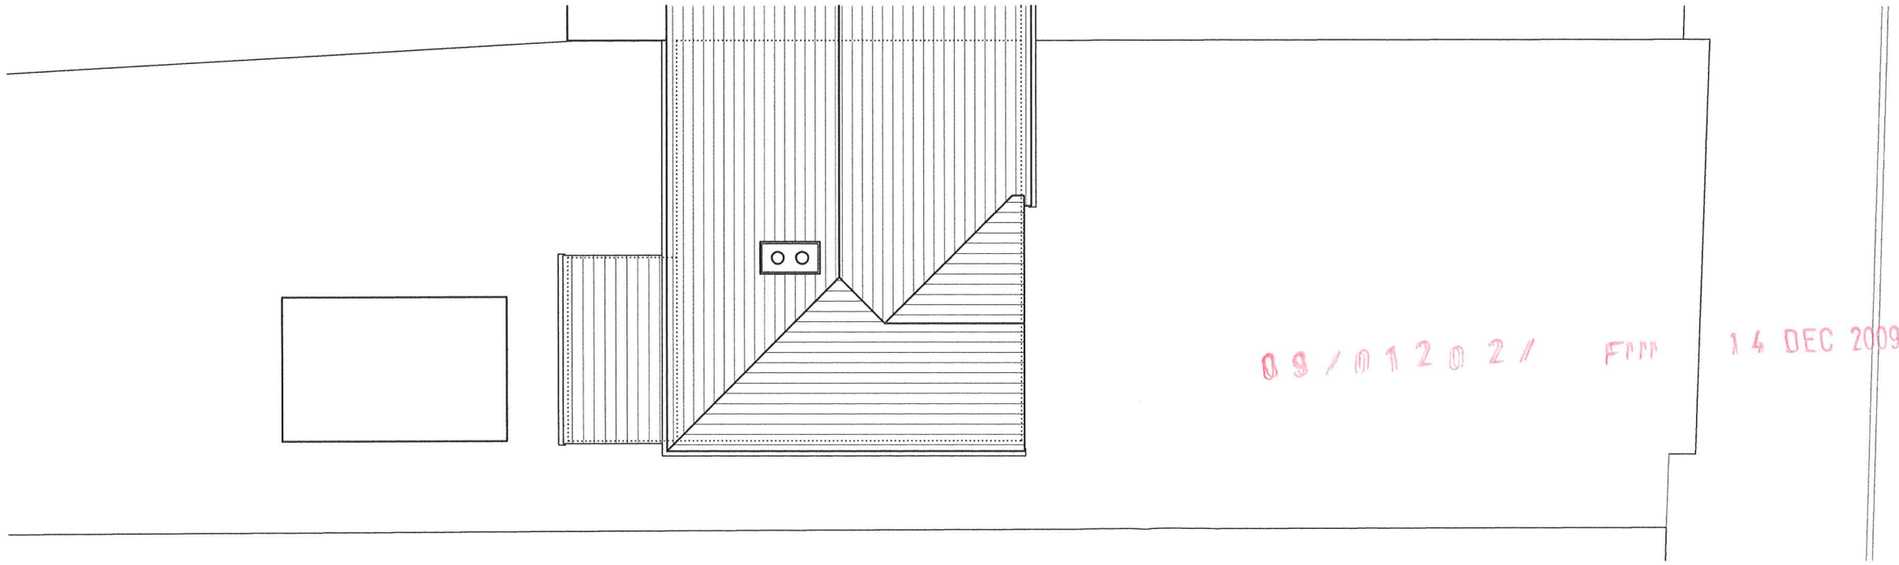

SITE PLAN / ROOF PLAN 1:100

SCALE
0 1m 5m 10m

09/01202/ FRM 14 DEC 2009 - SM

NOTES:

DO NOT SCALE FROM DRAWINGS. CHECK DIMENSIONS ON SITE.

REV.	DESCRIPTION	DATE	INT.

PROJECT: 21 OAKAMOOR ROAD, CHEADLE, ST10 1BS - EXTENSION

CLIENT: MR. J. WENTWORTH & MS. S. HENSHALL, BIRCHLEIGH, WHISTON BANK, ST10 2HH

TITLE: ELEVATIONS, SITE SECTION, SITE PLAN, ROOF PLAN - EXISTING

SCALE: 1:100 @A3 | DRAWN BY: DB

DATE: NOV 2009 | CHECKED BY: DB

DAVID BAILEY ARCHITECT LIMITED
Gillow Fold Farm, 26 Mow Lane,
Gillow Heath, Biddulph,
Staffordshire, ST8 6QQ
Tel: 01782 516355
Fax: 01782 516355
E-mail: davidbailey.architect@btinternet.com

JOB NUMBER: 00632 | DRAWING NUMBER: 2



FRONT ELEVATION 1:100

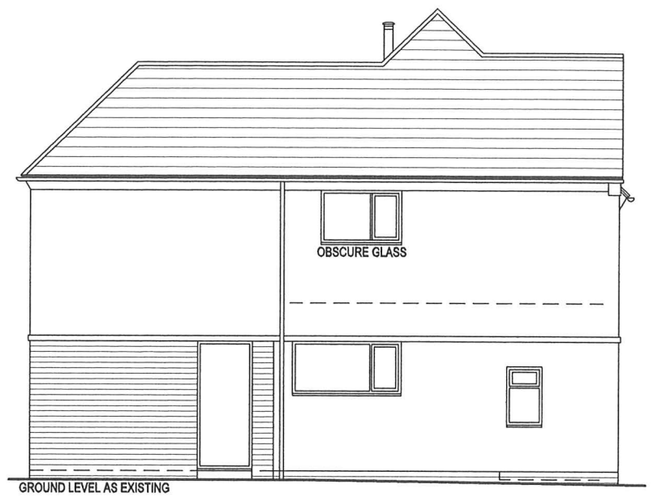

SITE SECTION / SIDE ELEVATION 1:100



REAR ELEVATION 1:100

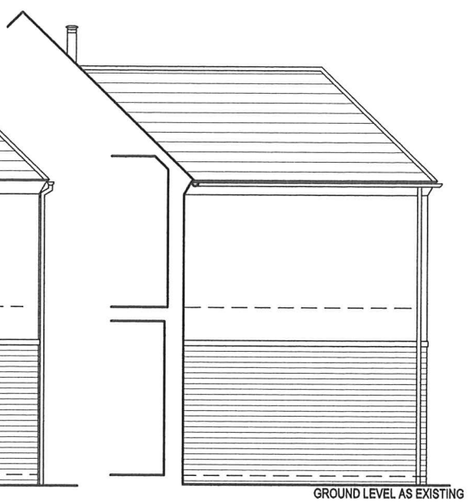

SITE SECTION /
SIDE ELEVATION 1:100

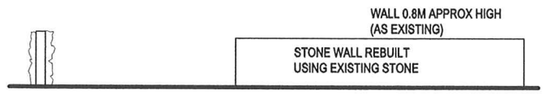

FRONT ELEVATION 1:100
(FRONT BOUNDARY WALL)

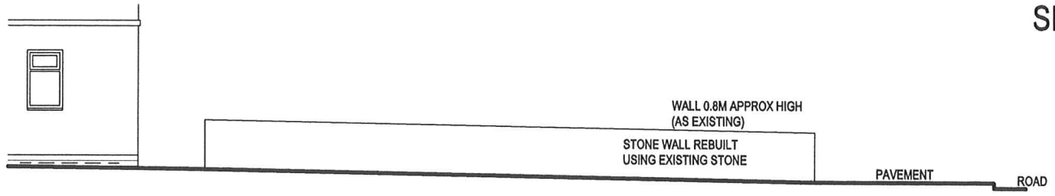

SIDE ELEVATION 1:100 (FRONT BOUNDARY WALL)

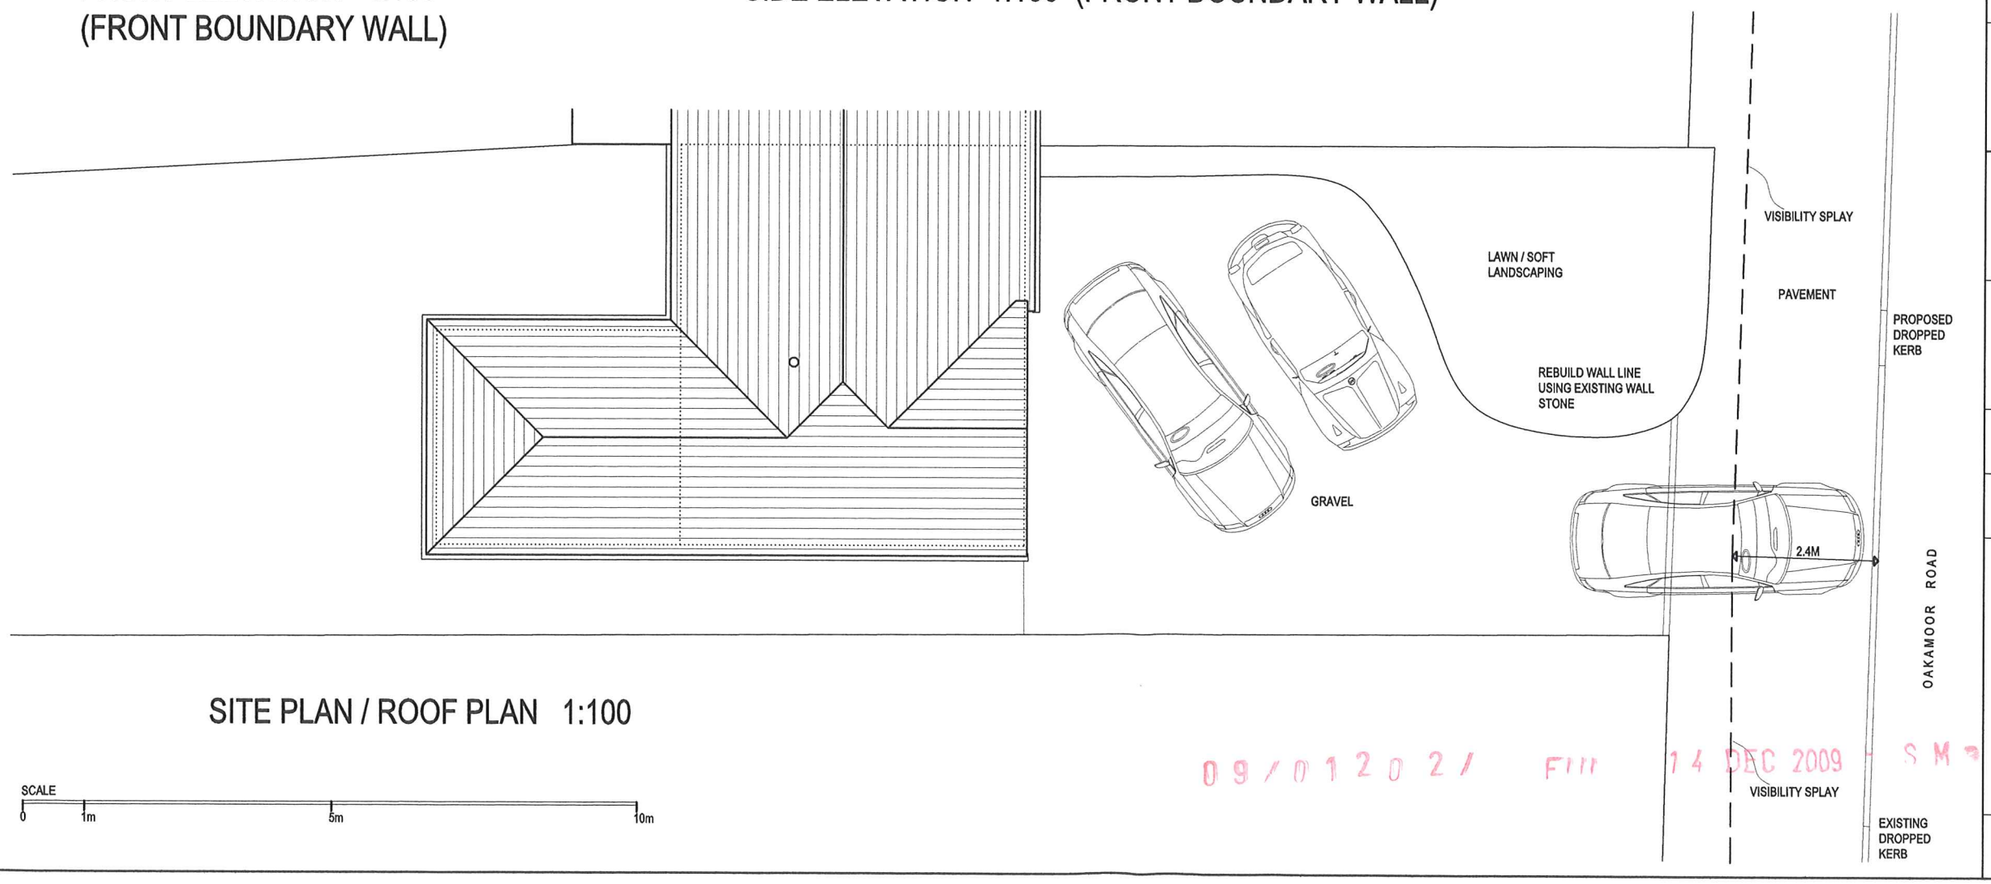

SITE PLAN / ROOF PLAN 1:100

SCALE
0 1m 5m 10m

09/01202/FUL 14 DEC 2009 SM

NOTES:

DO NOT SCALE FROM DRAWINGS. CHECK DIMENSIONS ON SITE.

REV.	DESCRIPTION	DATE	INT.

PROJECT: 21 OAKAMOOR ROAD, CHEADLE, ST10 1BS - EXTENSION

CLIENT: MR. J. WENTWORTH & MS. S. HENSHALL, BIRCHLEIGH, WHISTON BANK, ST10 2HH

TITLE: ELEVATIONS, SITE SECTION, SITE PLAN, ROOF PLAN - PROPOSED

SCALE: 1:100 @A3 | DRAWN BY: DB

DATE: NOV 2009 | CHECKED BY:

DAVID BAILEY ARCHITECT LIMITED
Gillow Fold Farm, 26 Mow Lane,
Gillow Heath, Biddulph,
Staffordshire, ST8 6QQ
Tel: 01782 516355
Fax: 01782 516355
E-mail: davidbailey.architect@btinternet.com

JOB NUMBER: 00632 | DRAWING NUMBER: 5