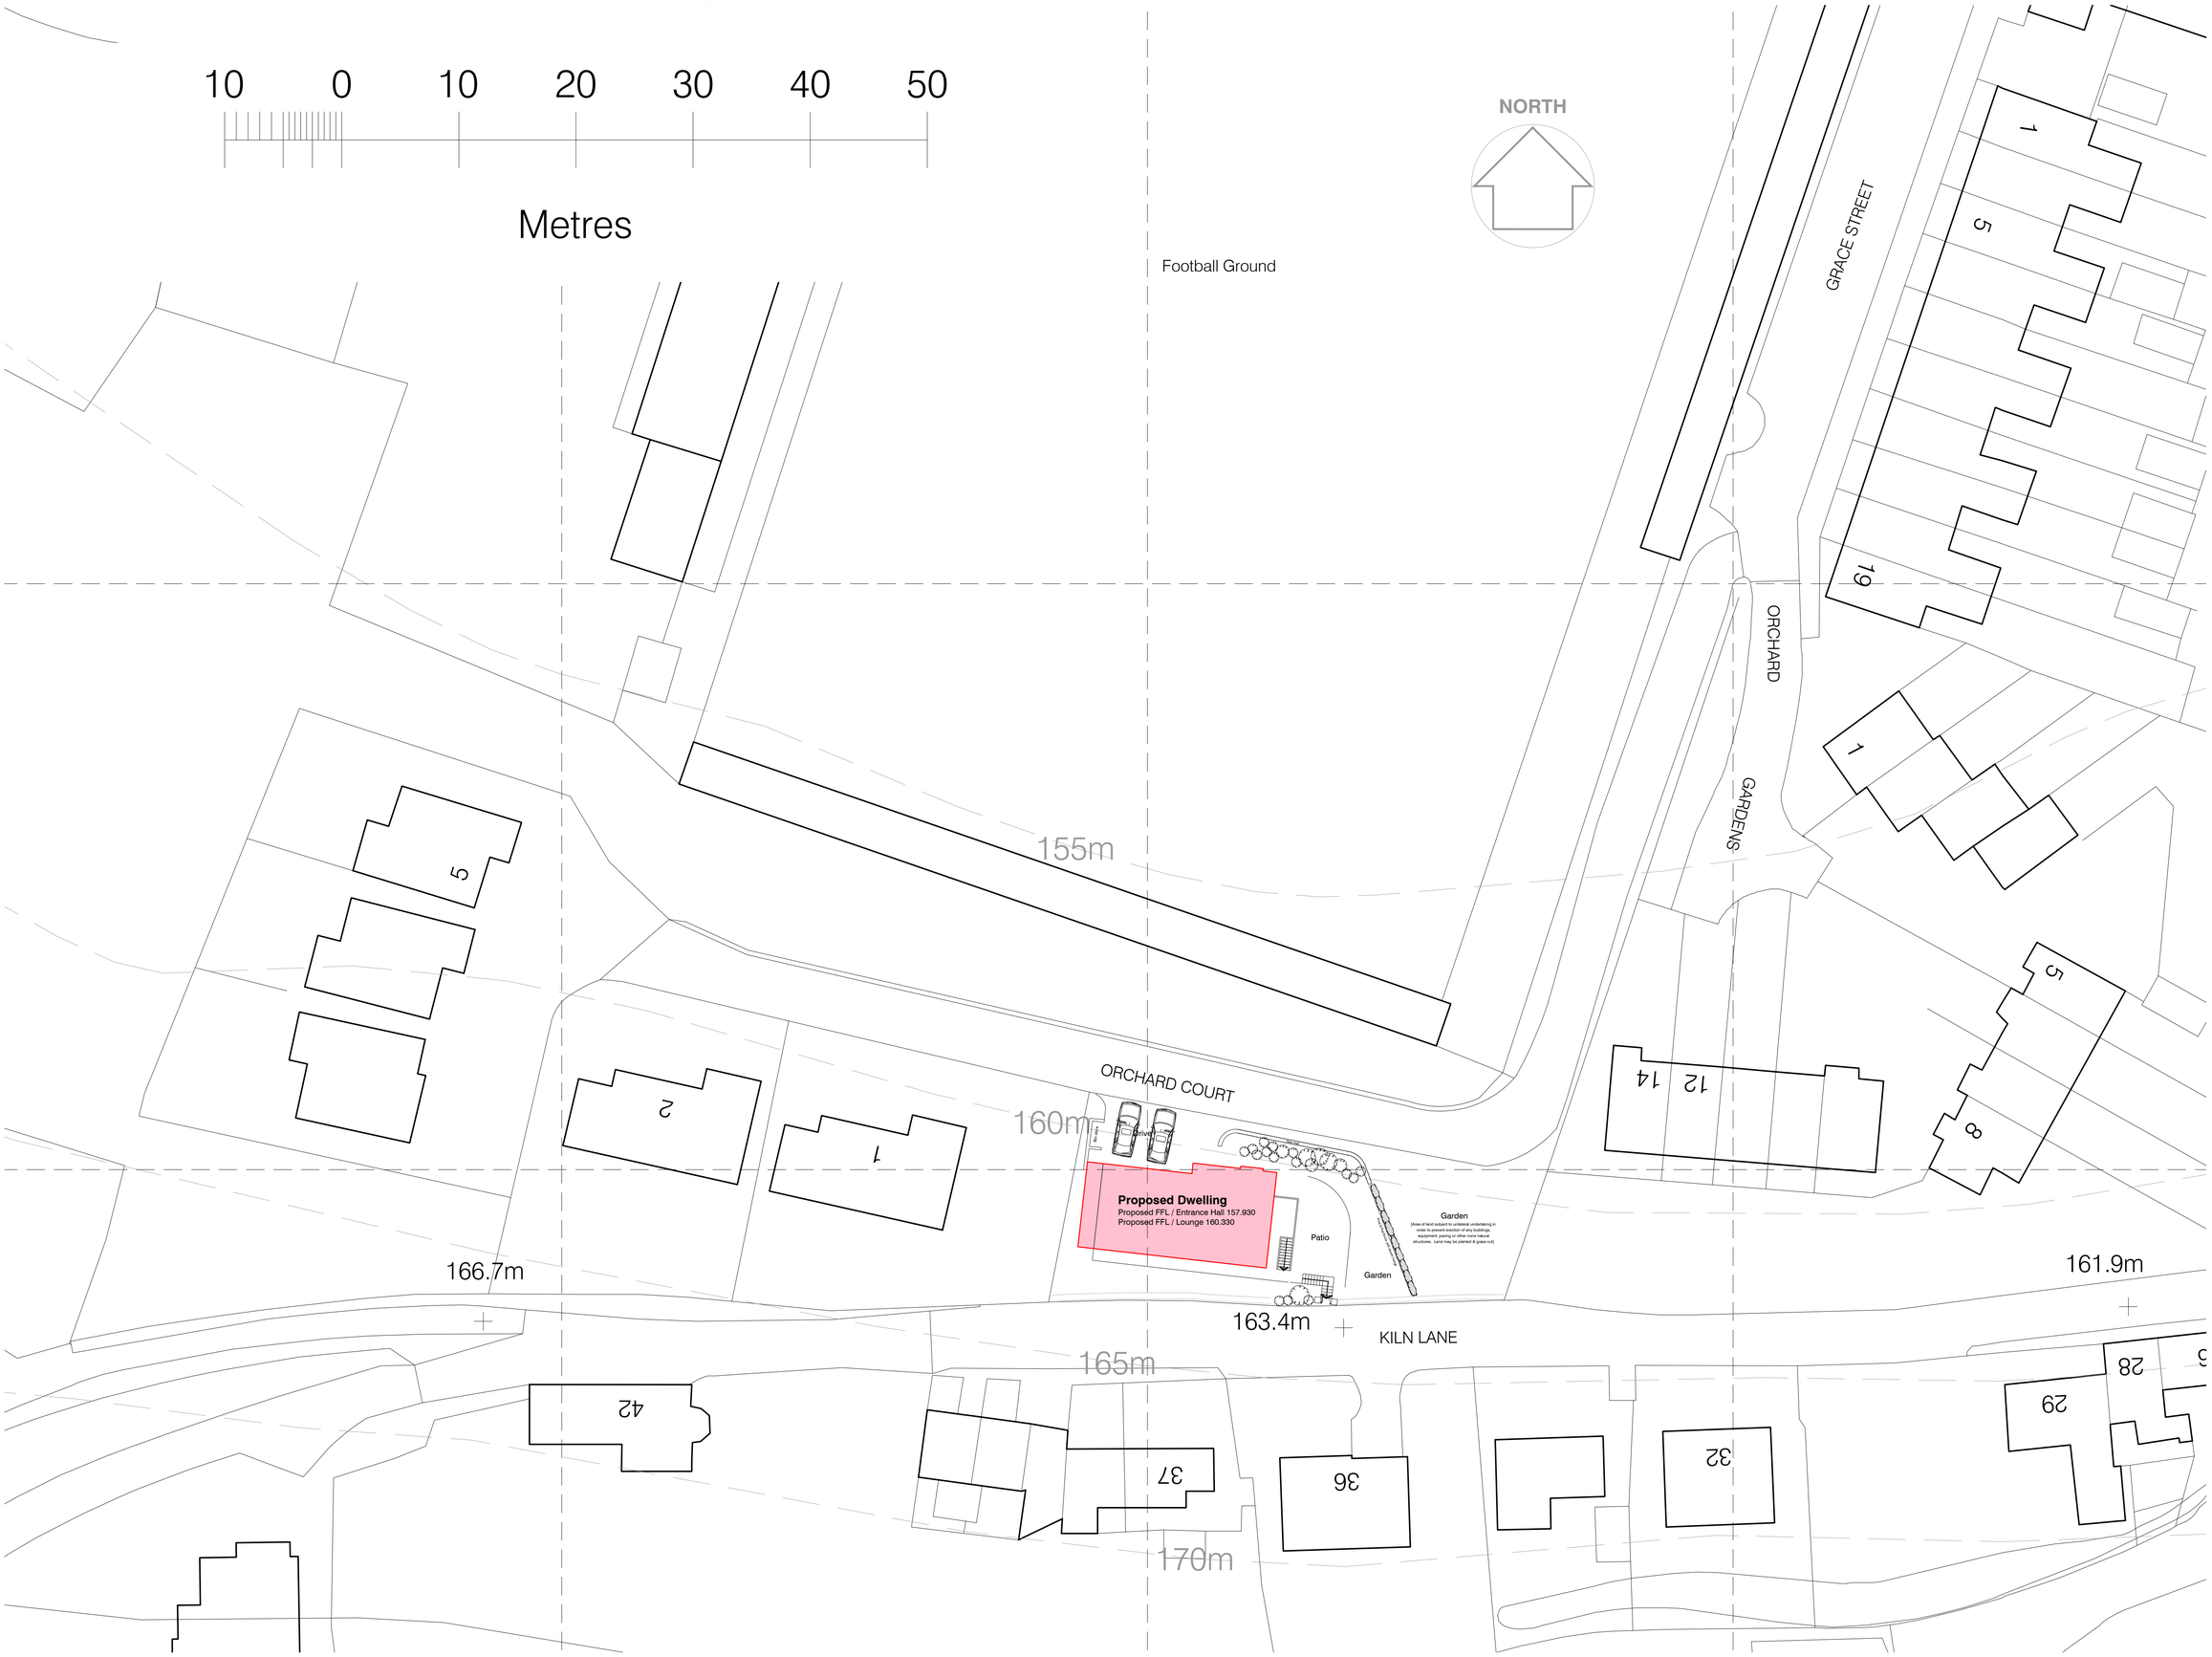

Notes / Key

1. Do not scale from this drawing, dimensions govern. If in doubt ask.
2. Layout and All Dimensions are Subject to Confirmation on Site
3. Site Map produced on 01 July 2016 from the Ordnance Survey National Geographic Database and incorporating surveyed revision available at this date.

This map shows the area bounded by 397327,356823 397327,357023 397527,357023 397527,356823

Reproduction in whole or part is prohibited without the prior permission of Ordnance Survey.

Crown copyright 2016. Supplied by copla ltd trading as UKPlanningMaps.com a licensed Ordnance Survey partner (100054135).

Data licenced for 1 year, expiring 01 July 2017. Unique plan reference: v4b/101556/140322

Client

Paul Richardson

Project

New House

Drawing

SITE PLAN

Date	2016.07.18	Scale	1:250 at A1
Designer	PDB	Rev	**06**
DWG No	PR House-11.dwg		
Layout	**SK03 [SITE]**		

BASICS (A1-L 2.01)