Existing Layout Plan (1:50@A1)

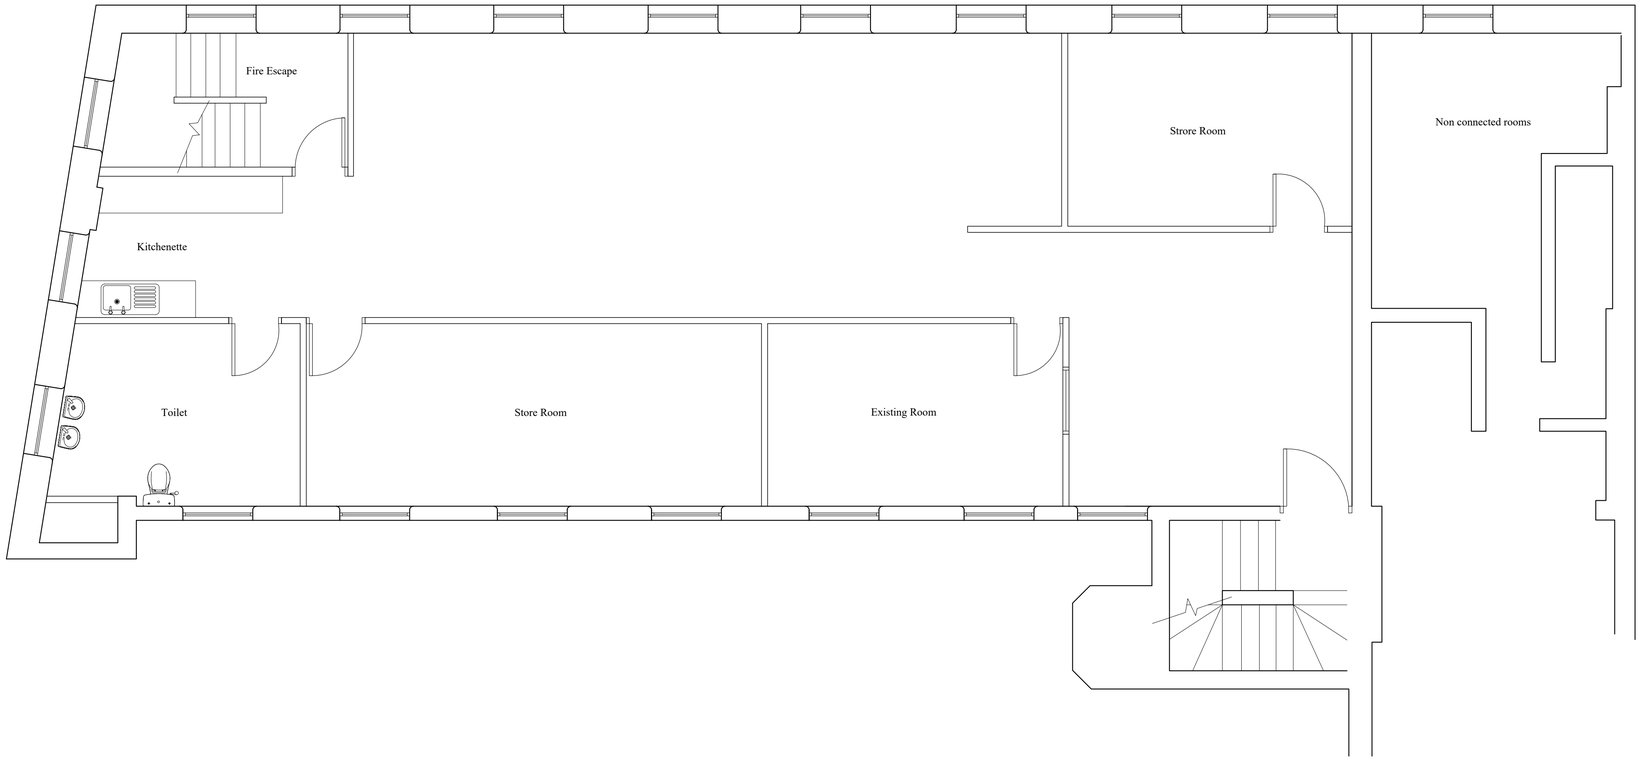

Proposed Layout Plan (1:50@A1)

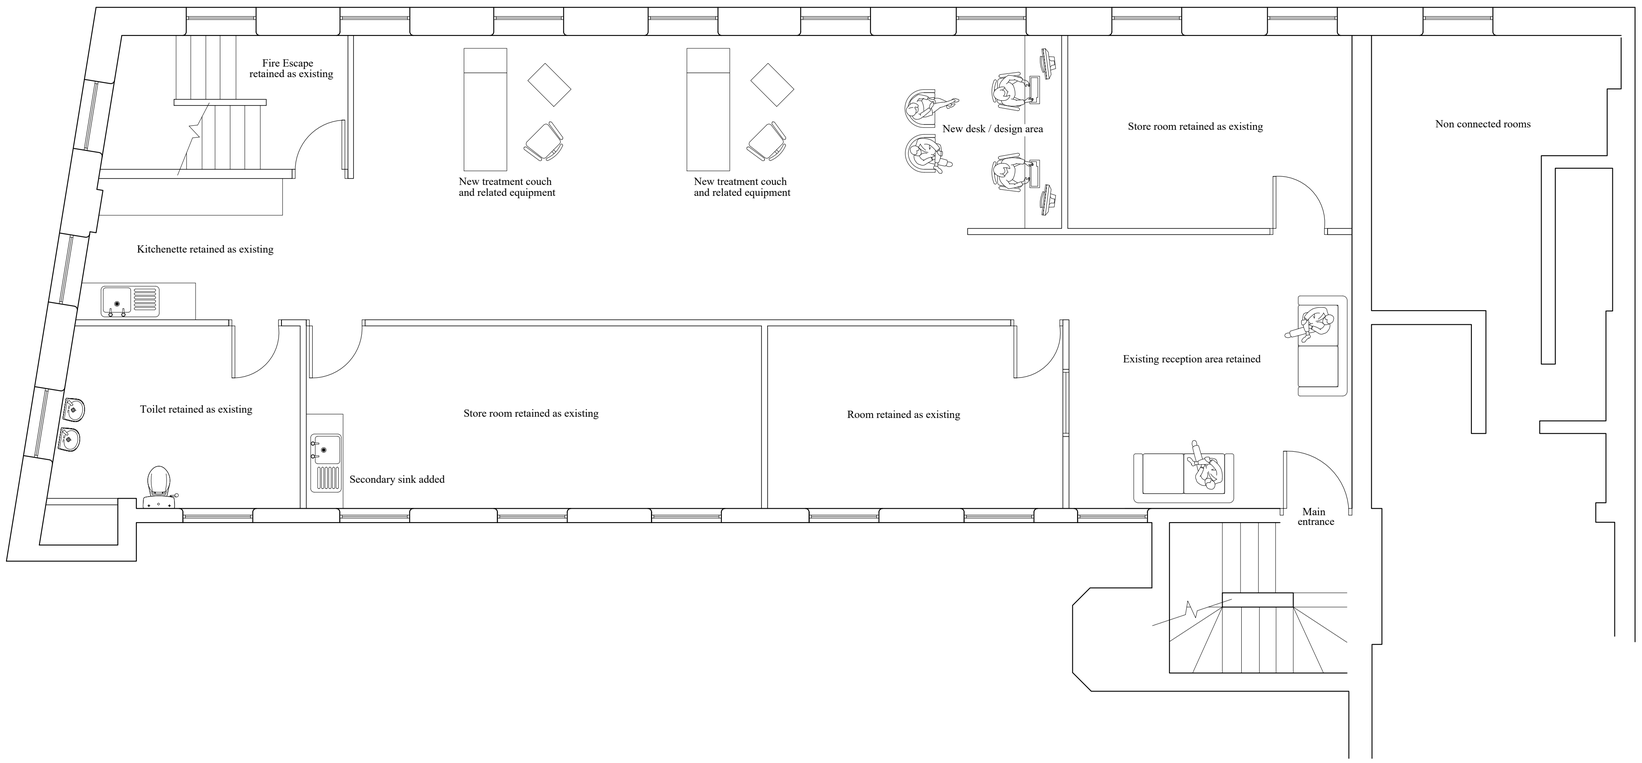

NOTES:

REV	AMENDMENT	DATE

CLIENT

Mr P Myatt
Second Floor
Shoobridge Mill
Shoobridge Street
Leek
ST13 5JY

DRAWING TITLE: Proposed Layout Plan

DATE	SCALE
05.01.17	1:50@A1
DRAWN: R Myatt	DRWG No.: SM 2017 001
CLIENT APPROVAL	DATE