Copyright of this drawing is vested in the Company and it must not be copied or reproduced without consent. All contractors must visit the site and be responsible for taking and checking all dimensions relative to their work. Architectural Drafting Services to be advised of any variation between drawings and site conditions.

DO NOT SCALE OFF THIS DRAWING

0 4 8 cm

Rev:	Drawn:	Comments:	Date:

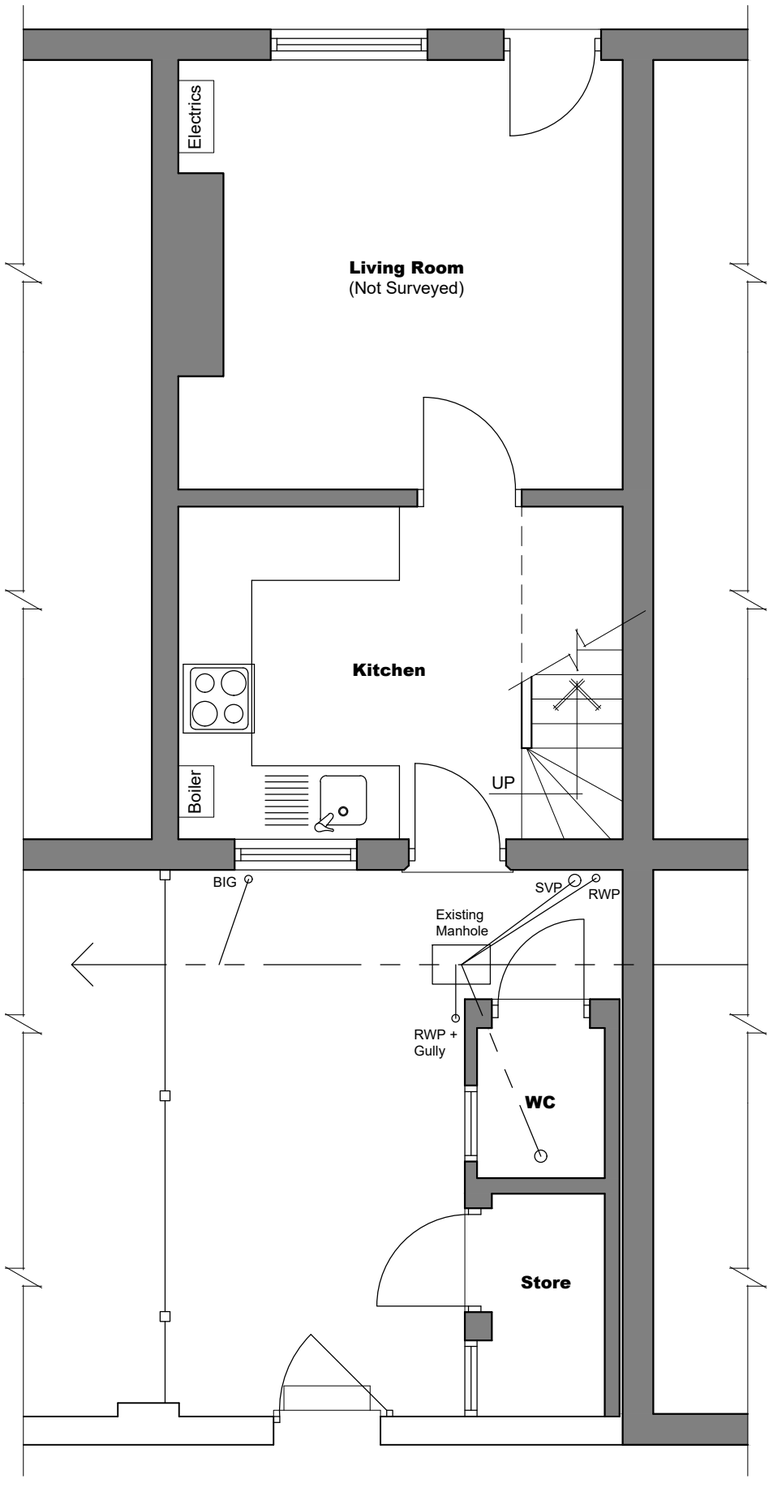

Ground Floor Plan @ 1:50

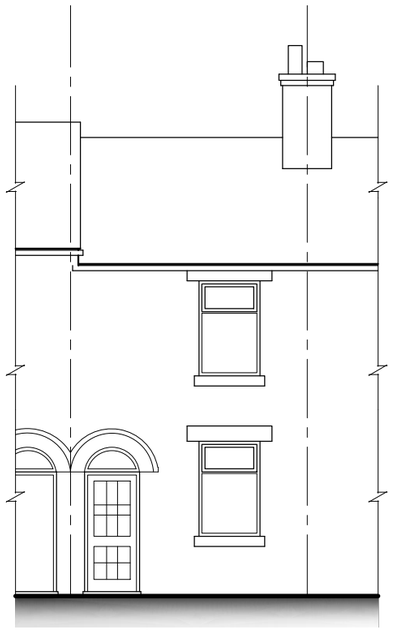

Front Elevation @ 1:100

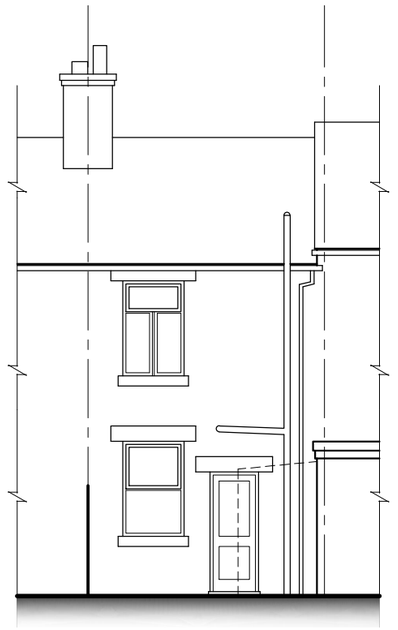

Rear Elevation @ 1:100

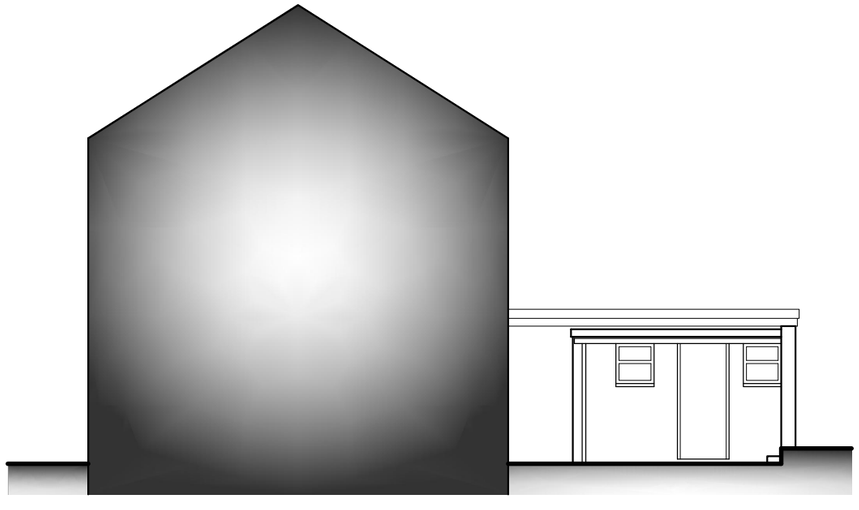

Rear Elevation @ 1:100

5 Bluebell Way Alsager Cheshire ST7 2GG
e: daniel@architecture-ads.co.uk
w: www.architecture-ads.co.uk
m: 07725 004 592
t: 01270 368 912

Architectural Drafting Service

EXISTING

Client
MR R GOSLING

Project
PROPOSED SINGLE STOREY UTILITY & WC AT
31 CHORLEY STREET LEEK STAFFS. ST13 5EW

Title
EXISTING SURVEY DRAWING: FLOOR PLAN & ELEVATIONS

Status

Date JANUARY 2017 Scale 1:50 | 100 @ A3

Job No. ADS382 Drawing No. E001