


Ordnance Survey (c) Crown Copyright 2017. All rights reserved. Licence number 100022432

## LOCATION PLAN

SCALE 1:500

N

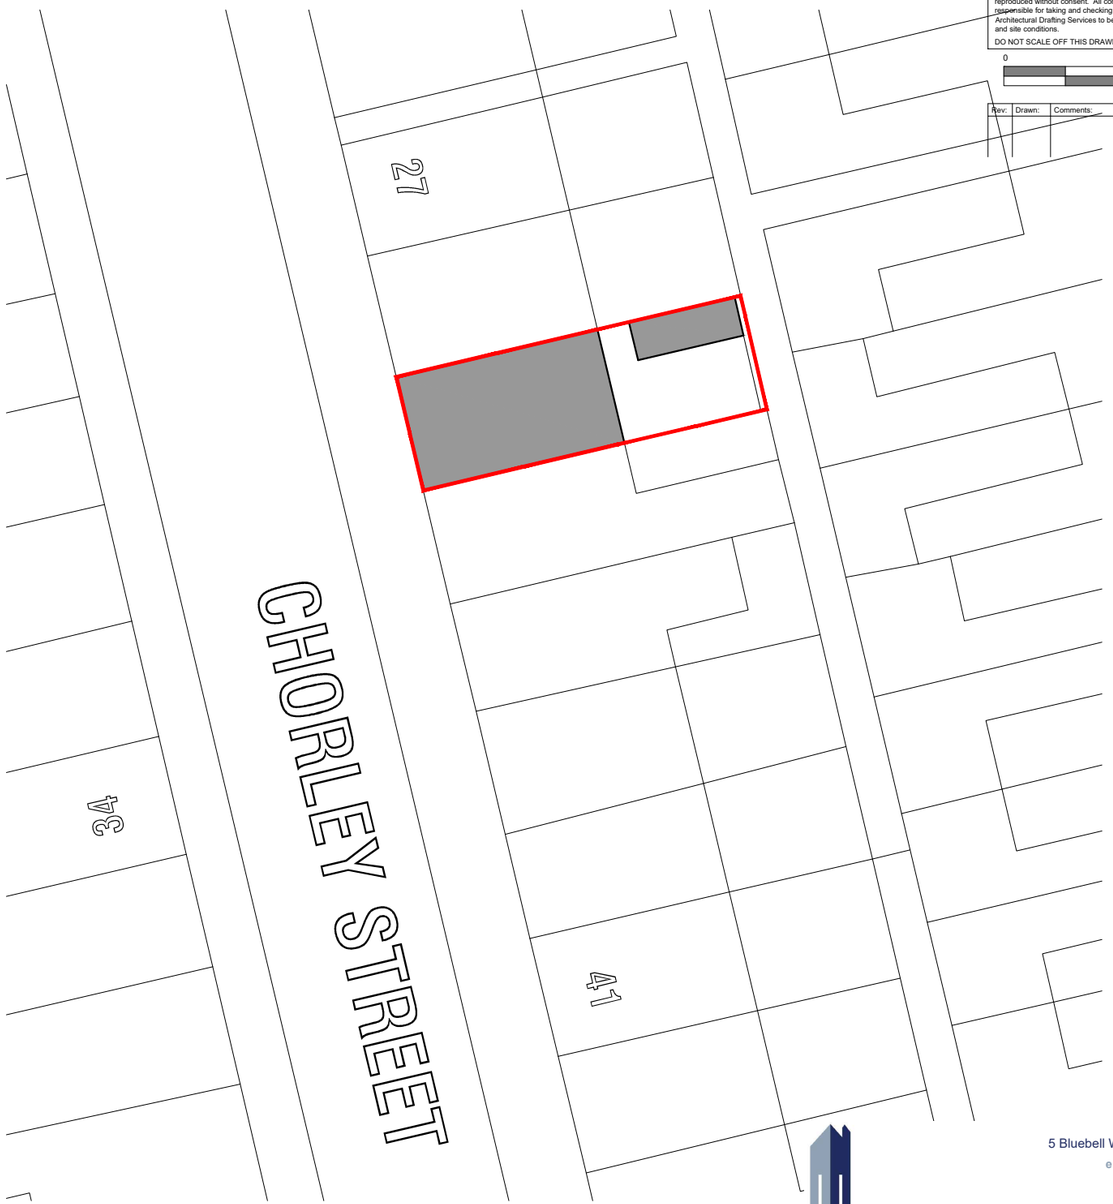


## BLOCK PLAN

SCALE 1:200

N

Copyright of this drawing is vested in the Company and it must not be copied or reproduced without consent. All contractors must visit the site and be responsible for taking and checking all dimensions relative to their work. Architectural Drafting Services to be advised of any variation between drawings and site conditions.

DO NOT SCALE OFF THIS DRAWING

0 4 8 cm

| Rev: | Drawn: | Comments: | Date: |
|---|---|---|---|
| | | | |

5 Bluebell Way Alsager Cheshire ST7 2GG
e: daniel@architecture-ads.co.uk
w: www.architecture-ads.co.uk
m: 07725 004 592
t: 01270 368 912

Architectural Drafting Service

EXISTING

Client
MR R GOSLING

Project
PROPOSED SINGLE STOREY UTILITY & WC AT
31 CHORLEY STREET LEEK STAFFS. ST13 5EW

Title
EXISTING LOCATION & BLOCK PLAN

Status

| | | | |
|---|---|---|---|
| Date | JANUARY 2017 | Scale | 1:500 \| 200 @ A3 |
| Job No. | ADS382 | Drawing No. | E002 |