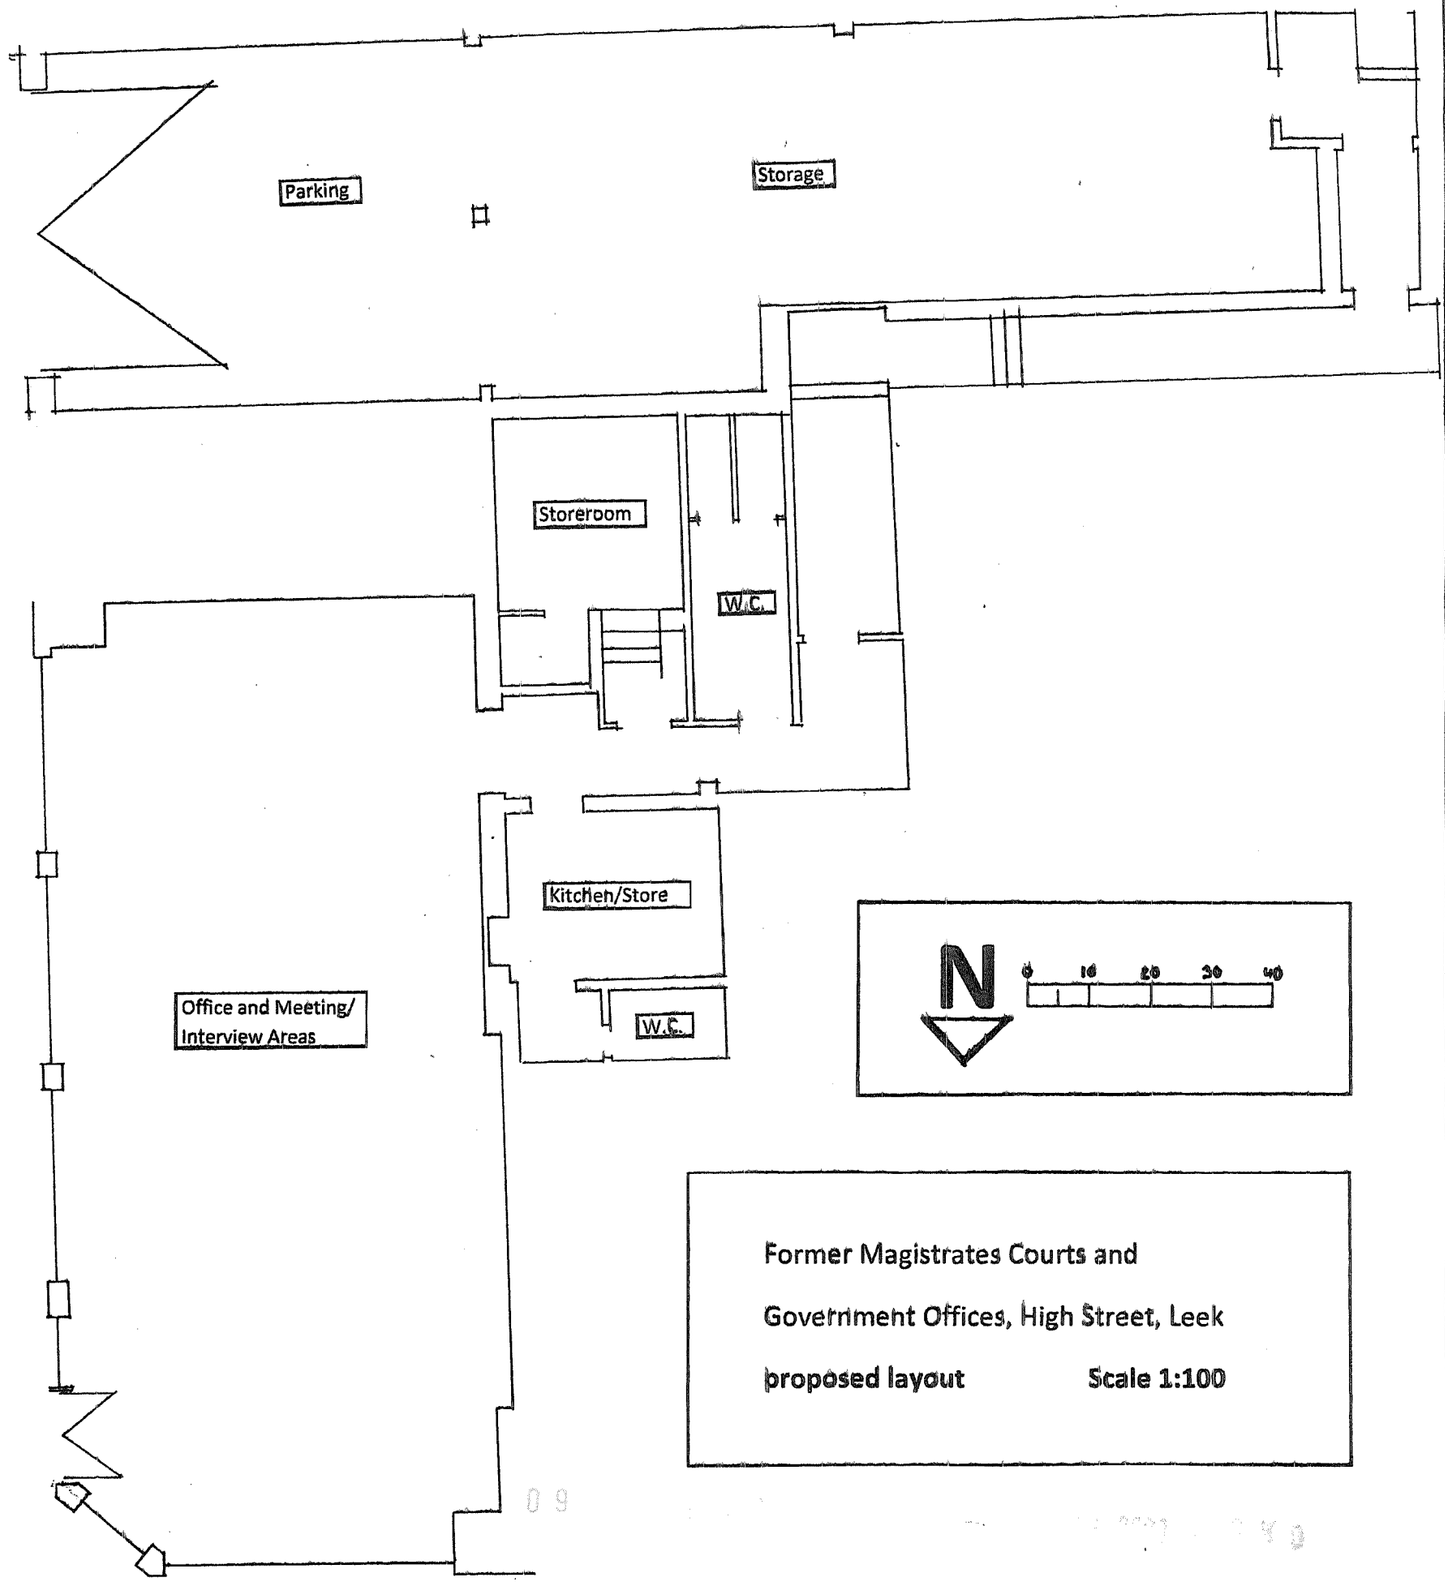


Former Magistrates Courts and

Government Offices, High Street, Leek

proposed layout Scale 1:100