


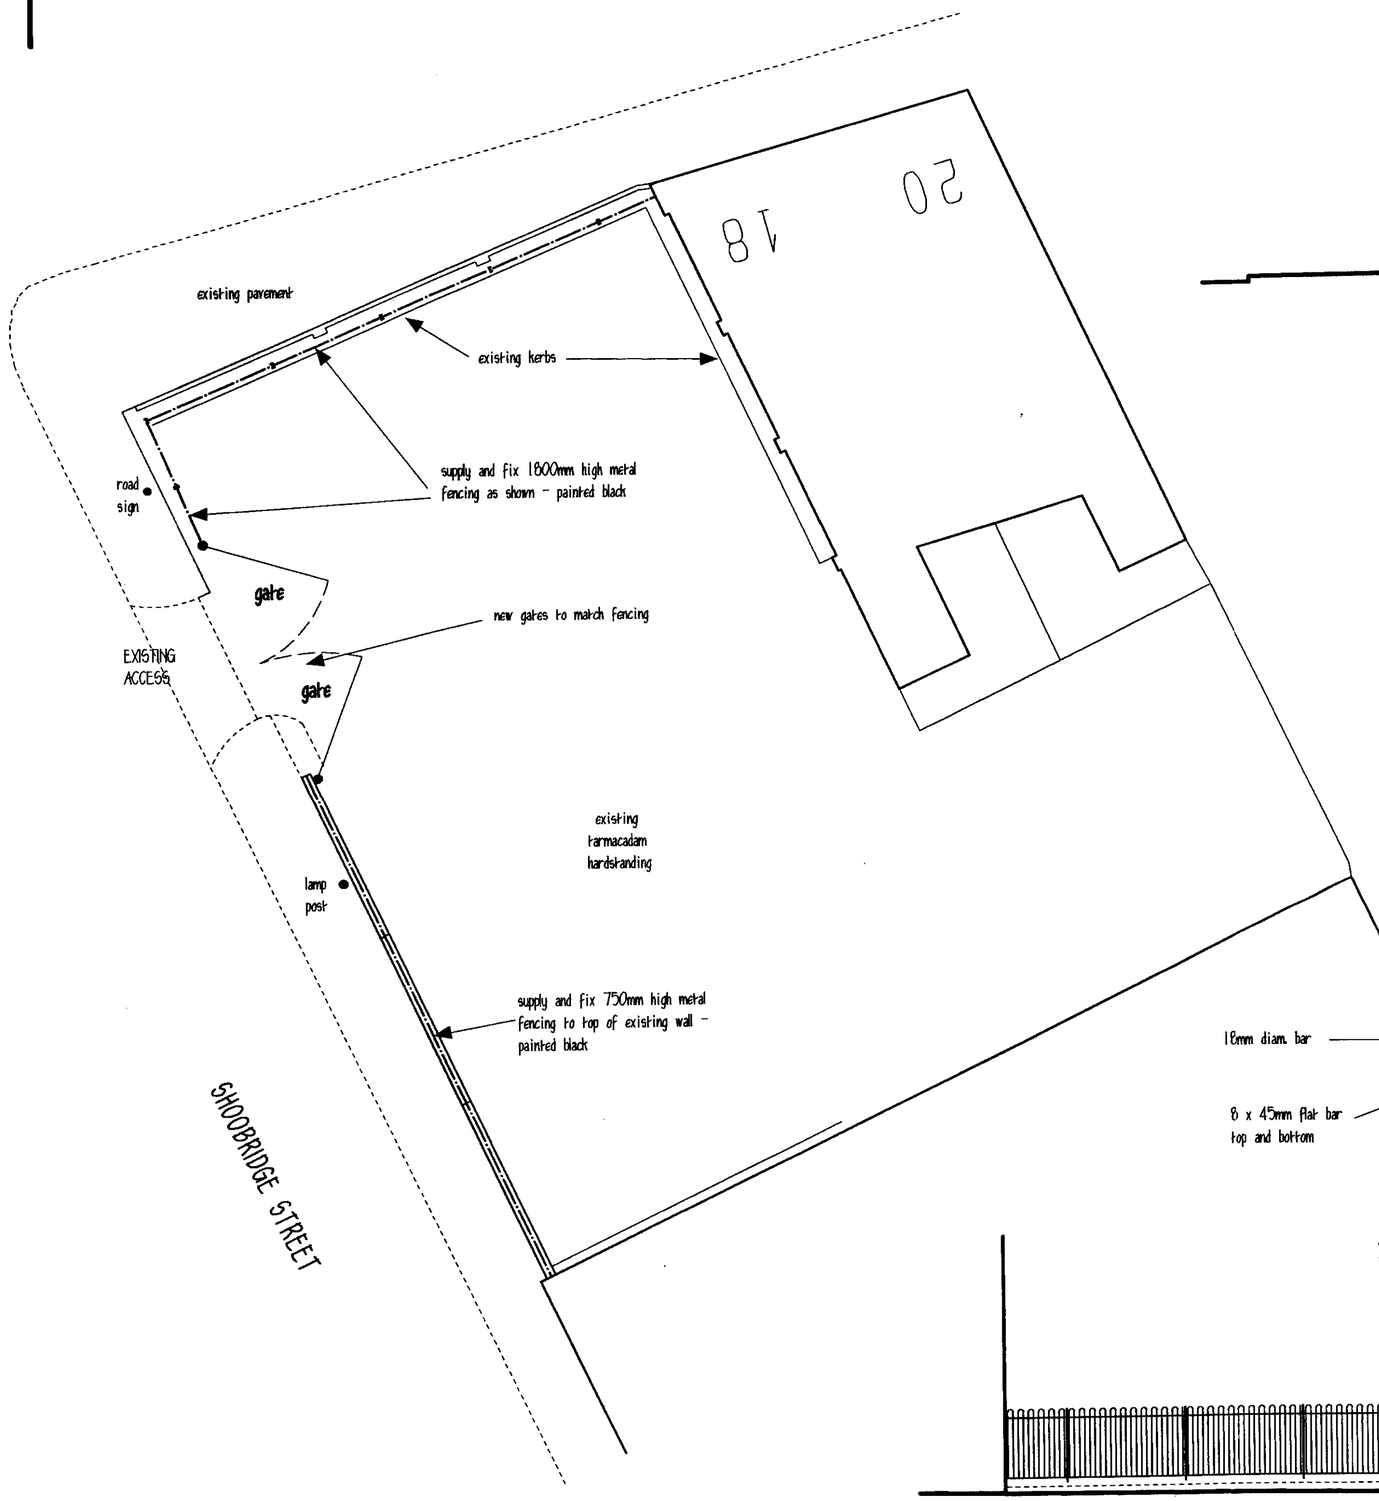


BLOCK PLAN 1:100

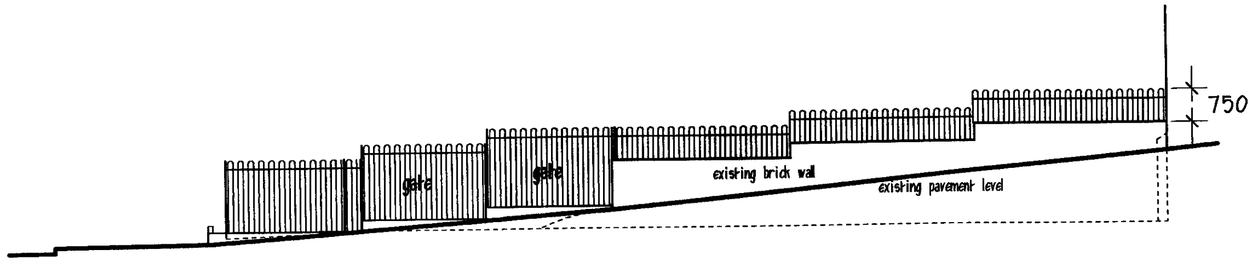


SHOOBRIDGE STREET ELEVATION

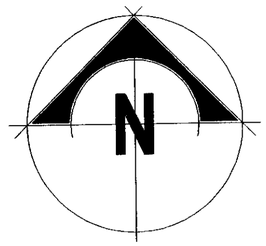

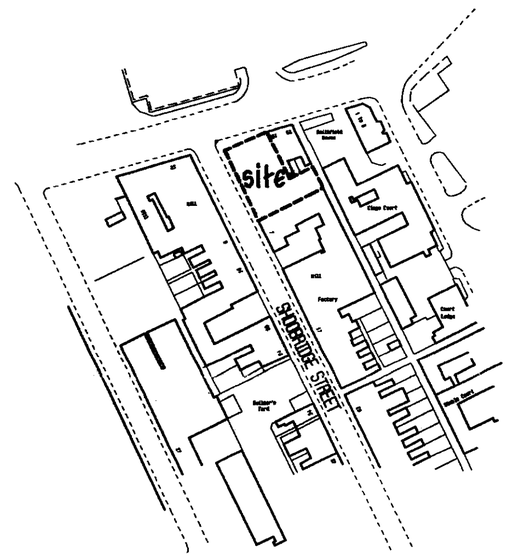

LOCATION PLAN 1:1250

Crown Copyright 2009. All rights reserved. Licence number 100020449

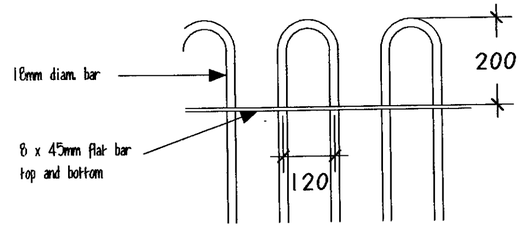

RAILING TOP DETAIL 1:10

HEYWOOD STREET ELEVATION

Do not scale from drawing - use written dimensions only -any discrepancies should be reported to the author. This drawing is copyright and should not be reproduced without written consent of RLM ASSOCIATES.

RLM ASSOCIATES

JOB	LAND ADJ. 7, SHOOBRIDGE STREET, LEEK.
CLIENT	Mr. N. FERNS.
DRAWING	BLOCK AND LOCATION PLANS
	AND PLANS AS PROPOSED.
DATE	December 2009.
SCALE	1:1250,1:100.
DRWG No.	RLM538/1.
REVISION	