Copyright of this drawing is vested in the Architect and it must not be copied or reproduced without consent. Figured dimensions only are to be taken from this drawing. All contractors must visit the site and be responsible for taking and checking all dimensions relative to their work. Hulme Upright Ltd are to be advised of any variation between drawings and site conditions.
DO NOT SCALE OFF THIS DRAWING.....IF IN DOUBT ASK

Rev.	Drawn	Comments	Date

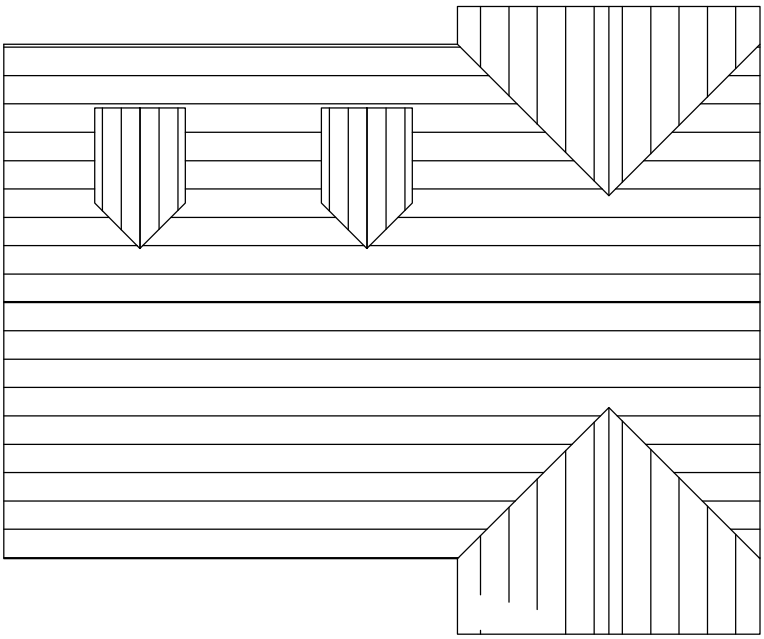

Proposed roof plan

Scale 1:100

Client	Mrs S Mellor	Status	
Project	Proposed dwelling on land at rear of	Date	
Title	Woodside, Cheddleton Road , Birchall,	Scale @A4	1:100
Project No	Drawing No.	Drawn	ME
21222/10	Rev	Checked	

hulmeupright

Highpoint
Festival Park
Hanley
Stoke-on-Trent
ST1 5SH

MANCHESTER
STOKE-ON-TRENT

Tel: 01782 208600
Fax: 01782 206080
Email: stoke@hu-arch.co.uk
www.hulmeupright.co.uk
architects townplanners Interiordesigners cdmco-ordinators landscapearchitects

File Ref H:\