

Existing Rear Elevation



Existing Front Elevation

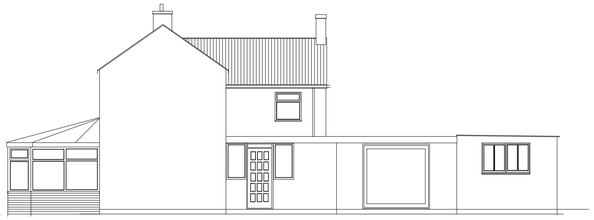

Existing Side Elevation

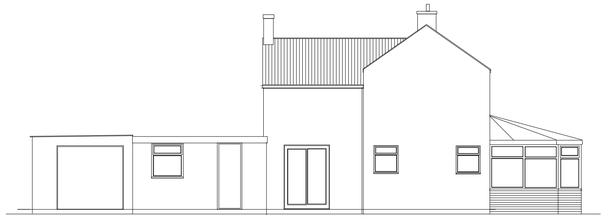

Existing Side Elevation

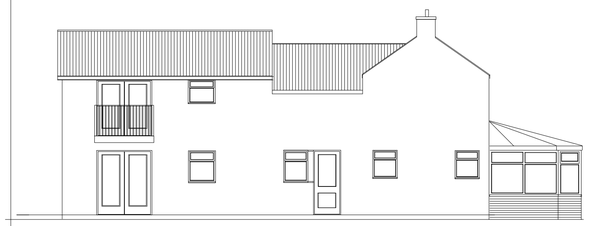

Proposed Side Elevation

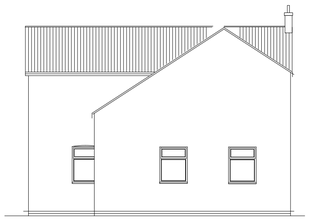

Proposed End Elevation

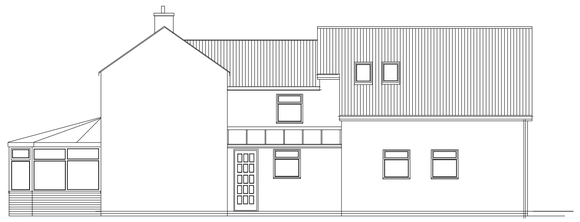

Proposed Side Elevation

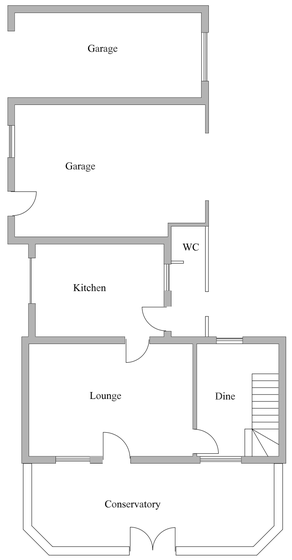

Existing Gr/Floor Plan

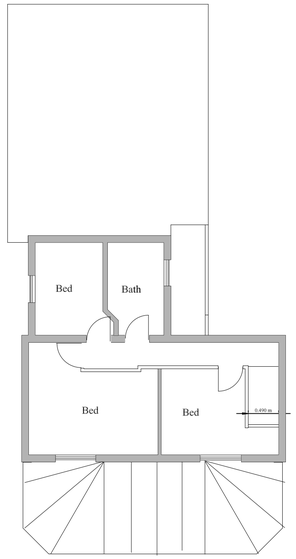

Existing First Floor Plan

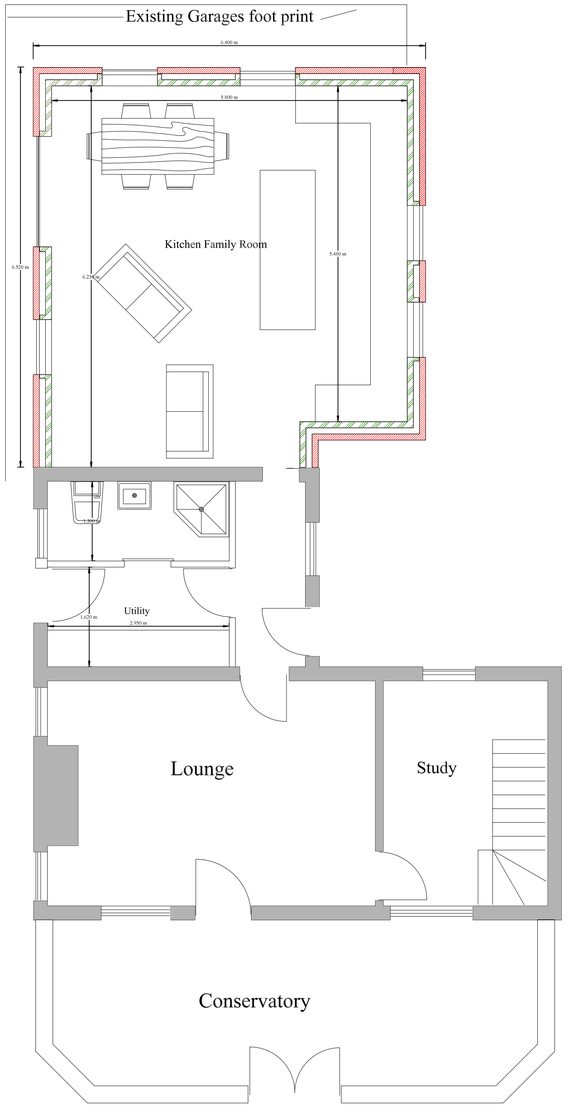

Proposed Gr/Floor Plan

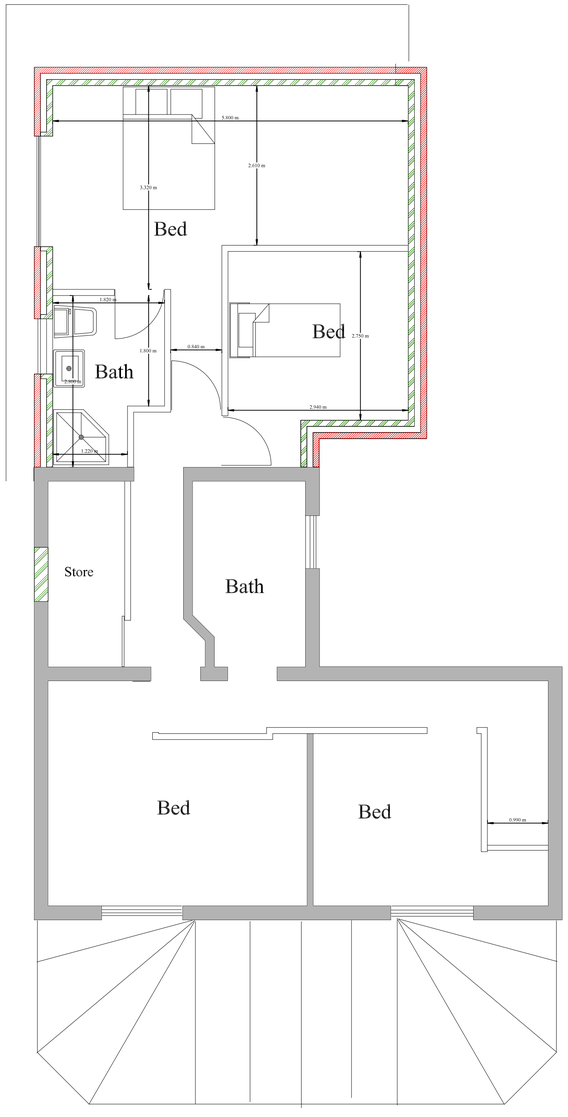

Proposed First Floor Plan

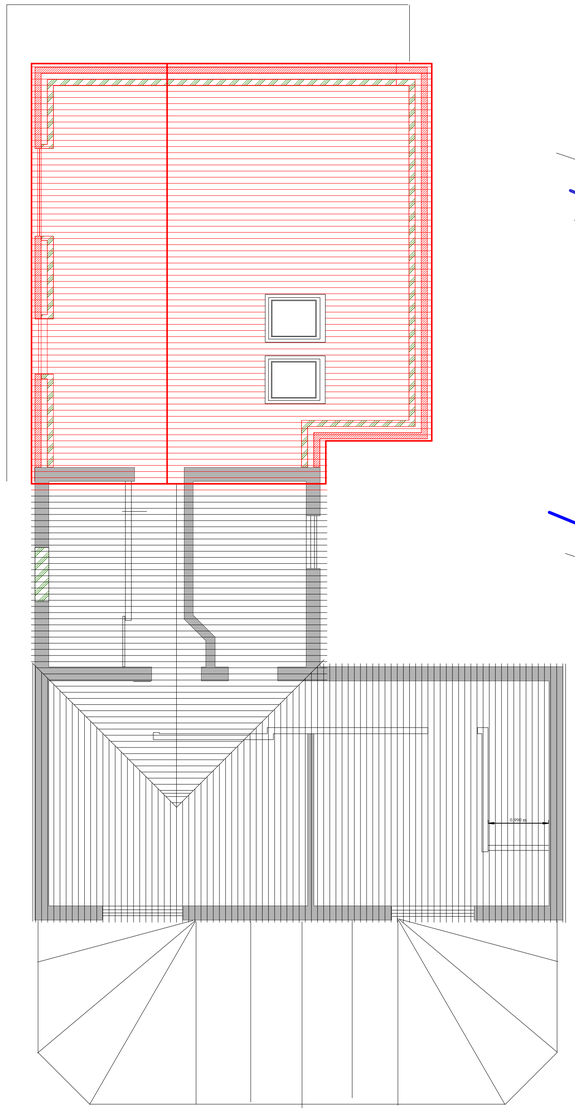

Proposed Roof Plan



AH Heywood Design
45 Highton Street
Milton
Stoke-on-Trent
ST2 7BA
Tele 01782535083
e-mail anthony0848@yahoo.co.uk

Client: Mr & Mrs K Grocott
Middlemoore
Leek Road
Wetleyrocks
ST90AR
mobile 07801351886

Title: Proposed Rear Kitchen & Family Room and 2no Bedrooms to first Floor

SIZE | DWG NO 001/A | REV

Scale 1:50 & 1:100 | SHEET