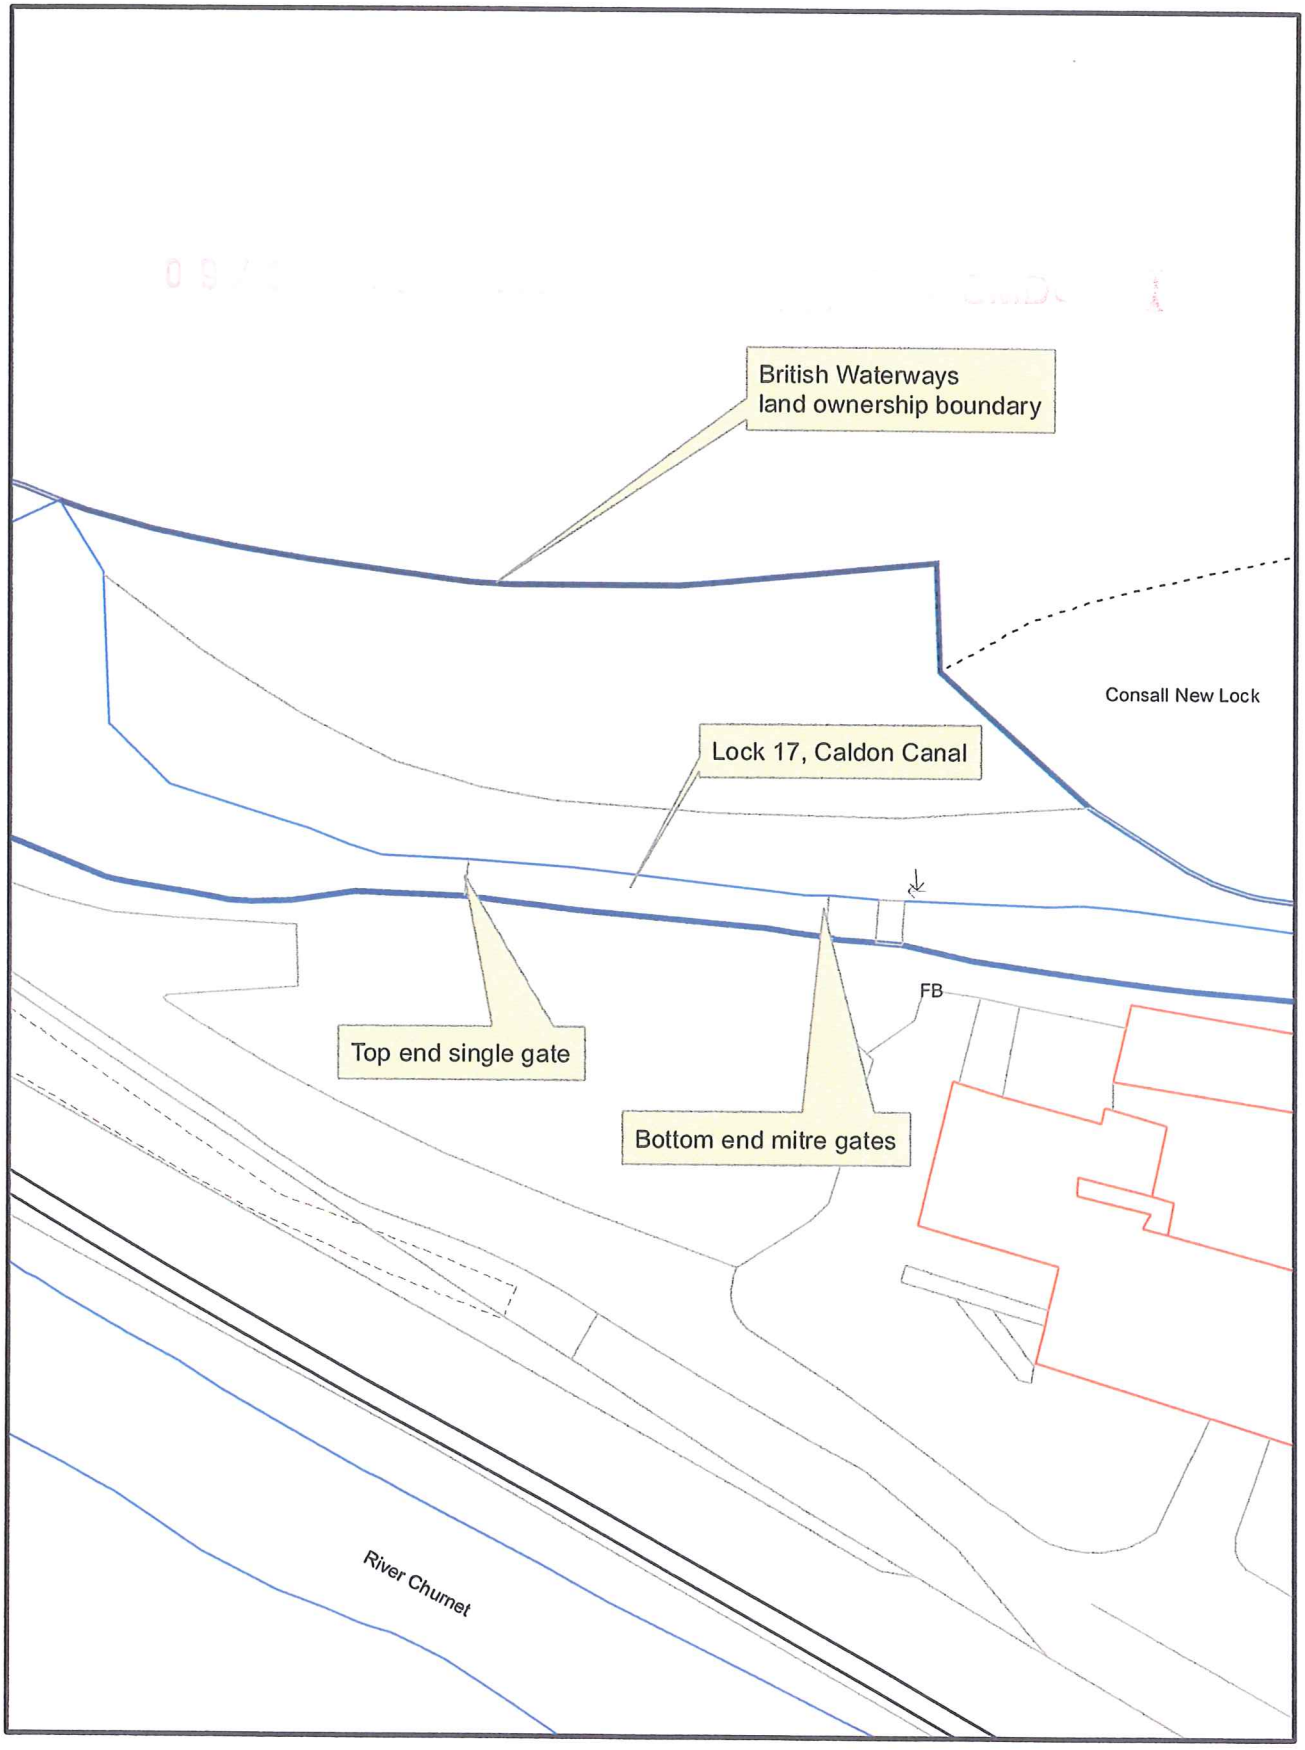

British Waterways

Block Plan
Flint Mill Lock no 17
Caldon Canal

1:500

Produced by: KL

28.07.2009

N
W E
S

This map is based upon Ordnance Survey material with the permission of Ordnance Survey on behalf of the Controller of Her Majesty's Stationery Office © Crown copyright.
Unauthorised reproduction infringes Crown copyright and may lead to prosecution or civil proceedings. British Waterways, 100019843, 2004

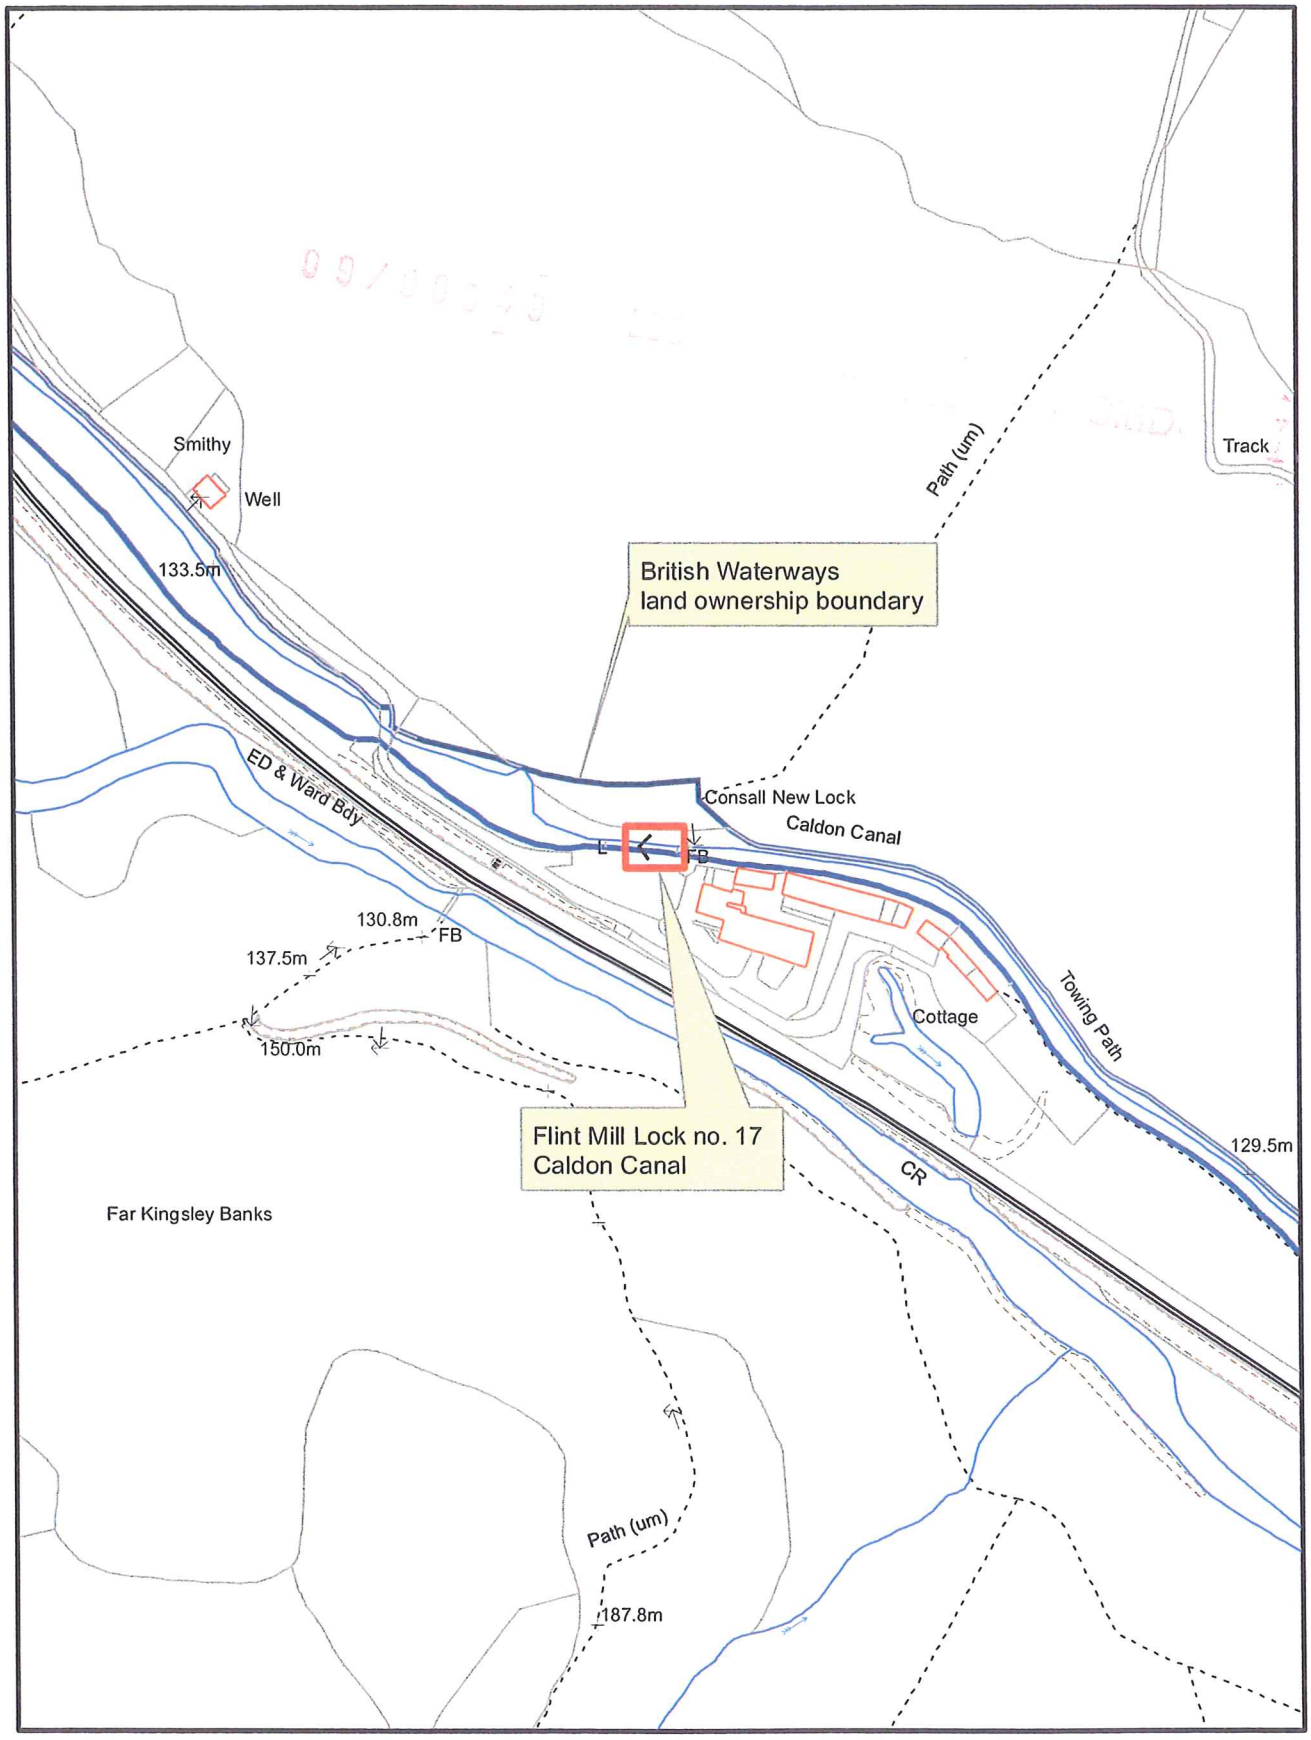

British Waterways

Location Plan
Flint Mill Lock no 17
Caldon Canal

1:2,500

Produced by: KL

28.07.2009

N
W E
S

This map is based upon Ordnance Survey material with the permission of Ordnance Survey on behalf of the Controller of Her Majesty's Stationery Office © Crown copyright. Unauthorised reproduction infringes Crown copyright and may lead to prosecution or civil proceedings. British Waterways, 100019843, 2004