Copyright of this drawing is vested in the Architect and it must not be copied or reproduced without consent. Figured dimensions only are to be taken from this drawing. All contractors must visit the site and be responsible for taking and checking all dimensions relative to their work. Hewitt&Carr Architects Ltd are to be advised of any variation between drawings and site conditions.
DO NOT SCALE OFF THIS DRAWING.....IF IN DOUBT ASK

Rev.	Drawn	Comments	Date

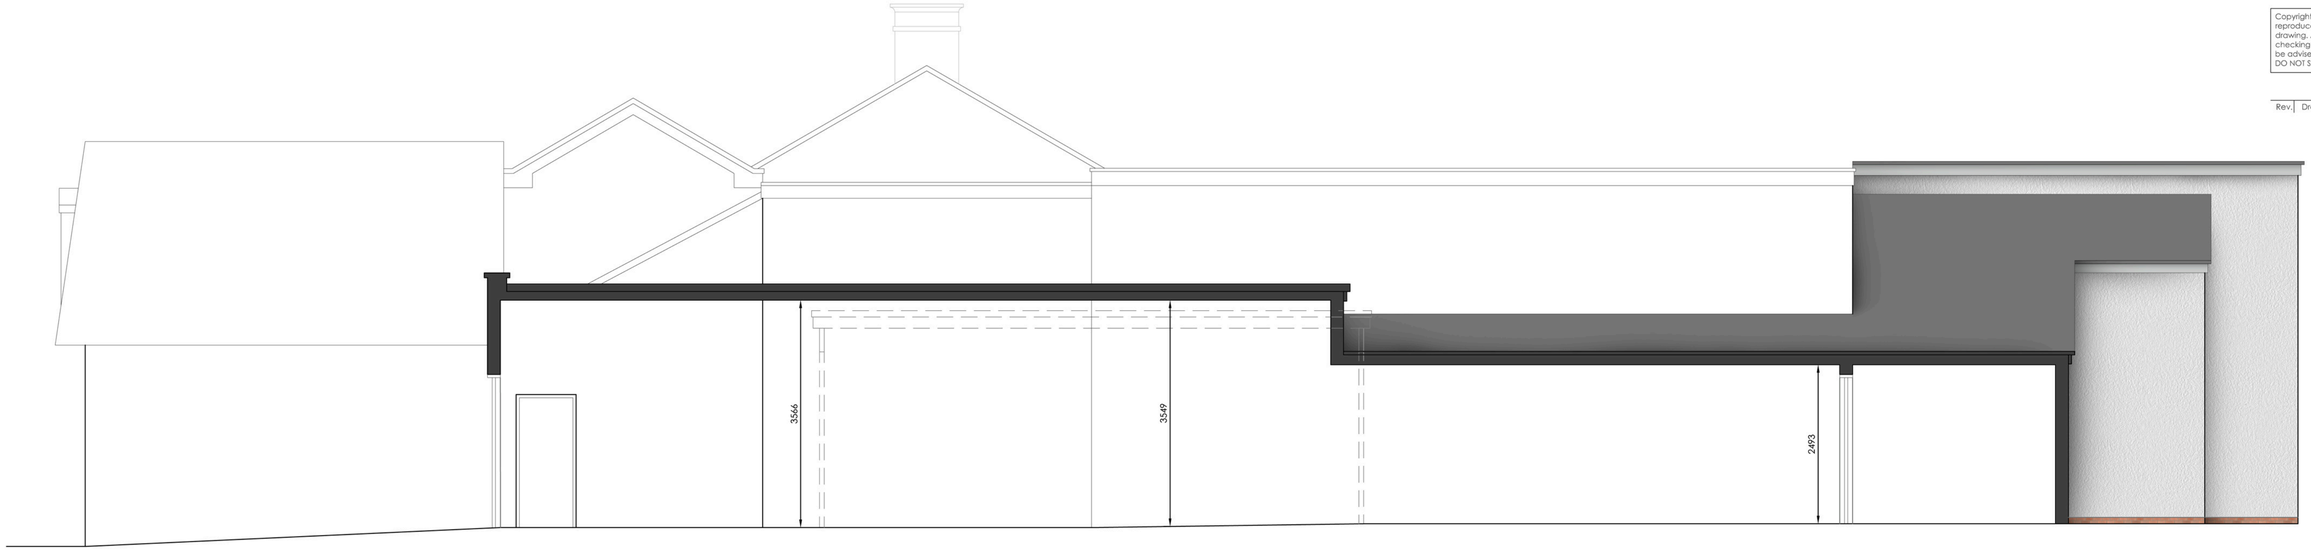

SIDE ELEVATION 1:50

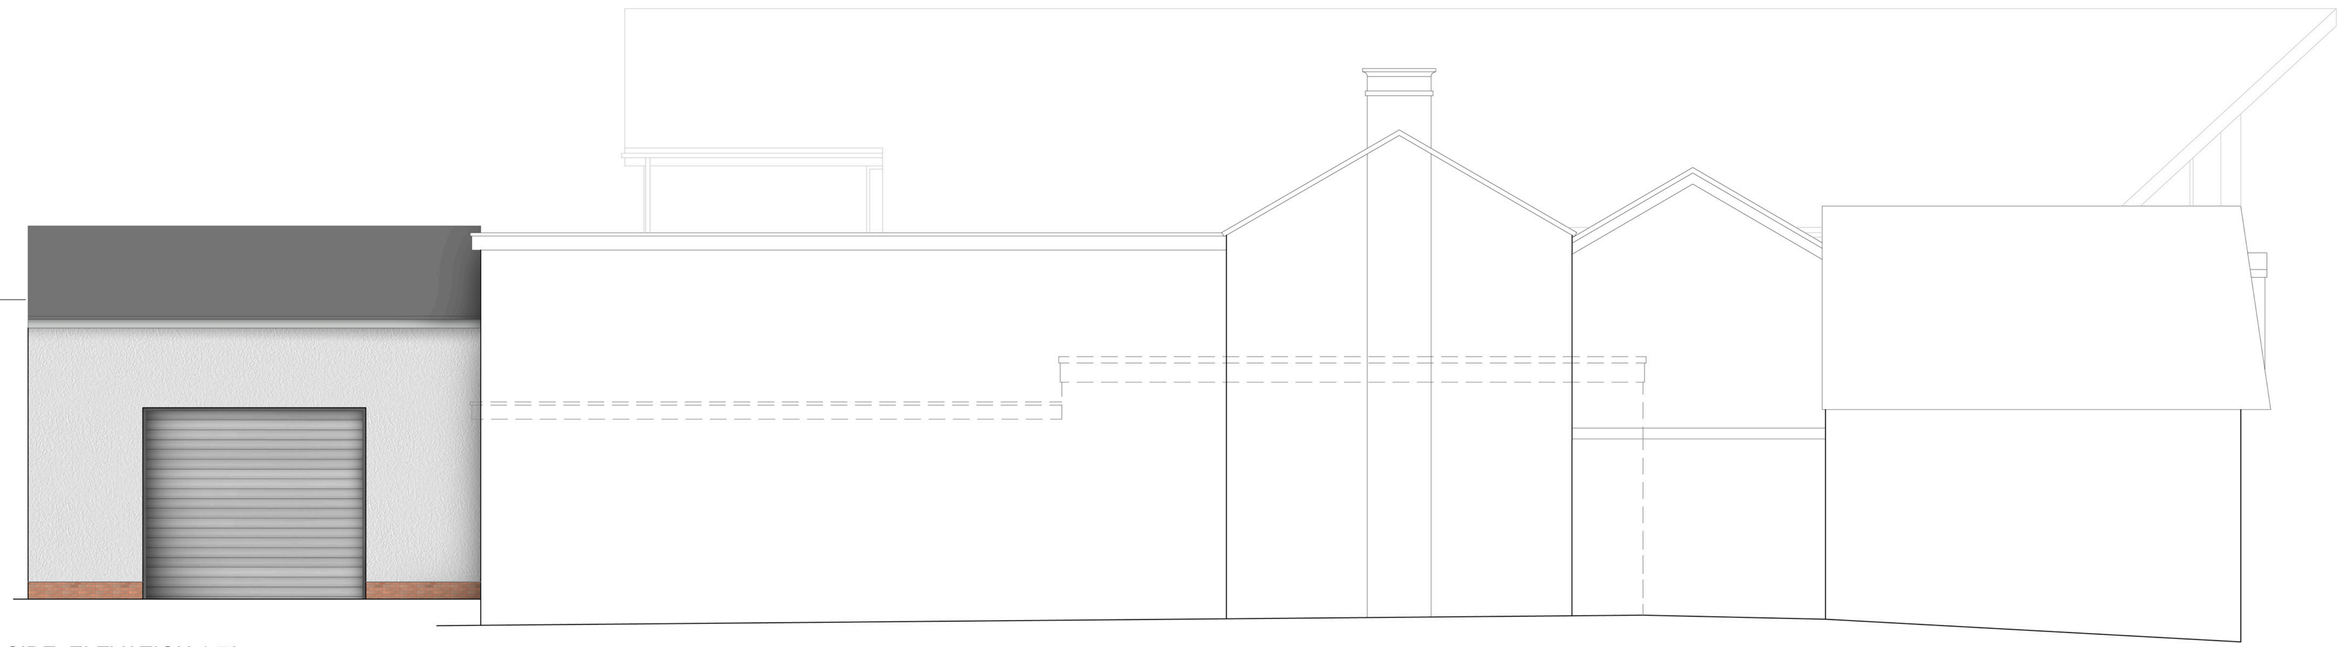

SIDE ELEVATION 1:50

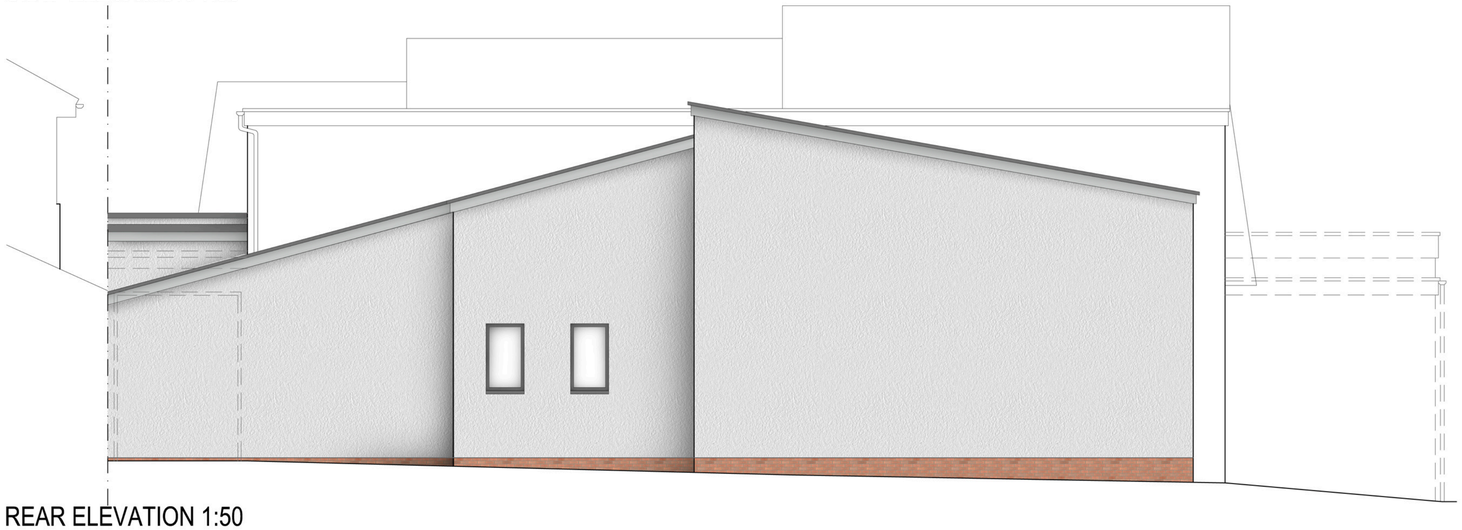

REAR ELEVATION 1:50

Hewitt&Carr Architect
A: 2-4 Cross Street I Cheadle I Staffordshire I ST10 1NP
T: 01538 756888
E: enquiries@hcarchitects.co.uk
W: www.hcarchitects.co.uk

Client
Elite

Project
Store room extension to existing showroom at Midland House, 22 Chapel Street, Cheadle ST10 1DY

Title
Proposed store room extension. Elevations

PLANNING

Status
Planning

Date Jan 2017 Drawn

Scale @A1 As Stated Checked

Project No 00555 Drawing No. PL(0)04 Rev