

Proposed Elevations

Scale 1 : 50

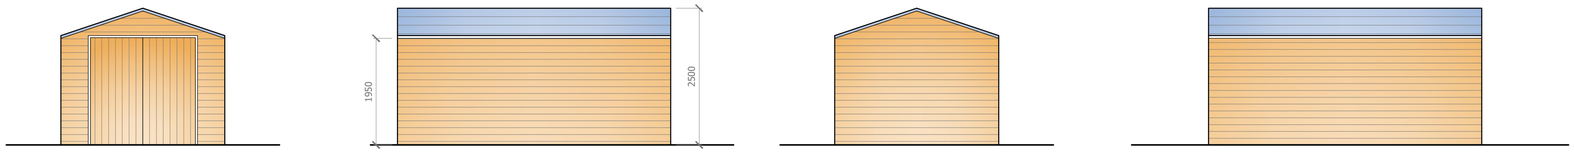

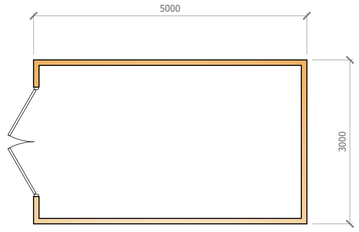


Proposed Floor Plan

Scale 1 : 50




Proposed Roof Plan

Scale 1 : 50

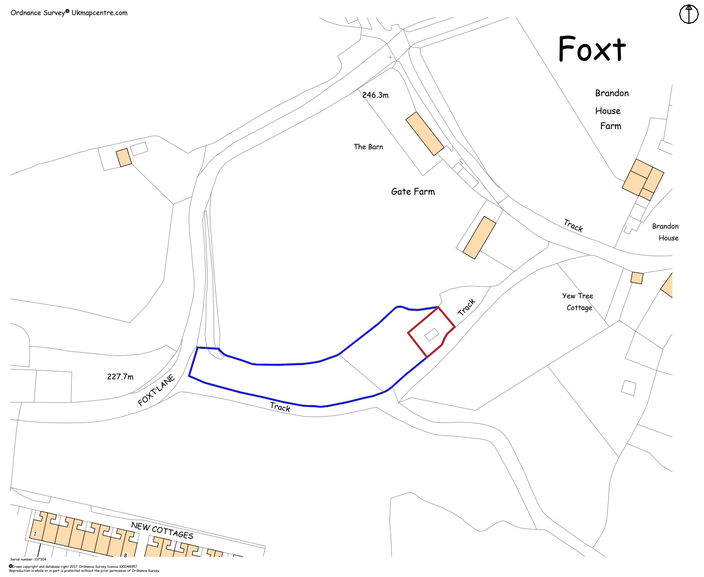


Location Plan

Scale 1 : 1250

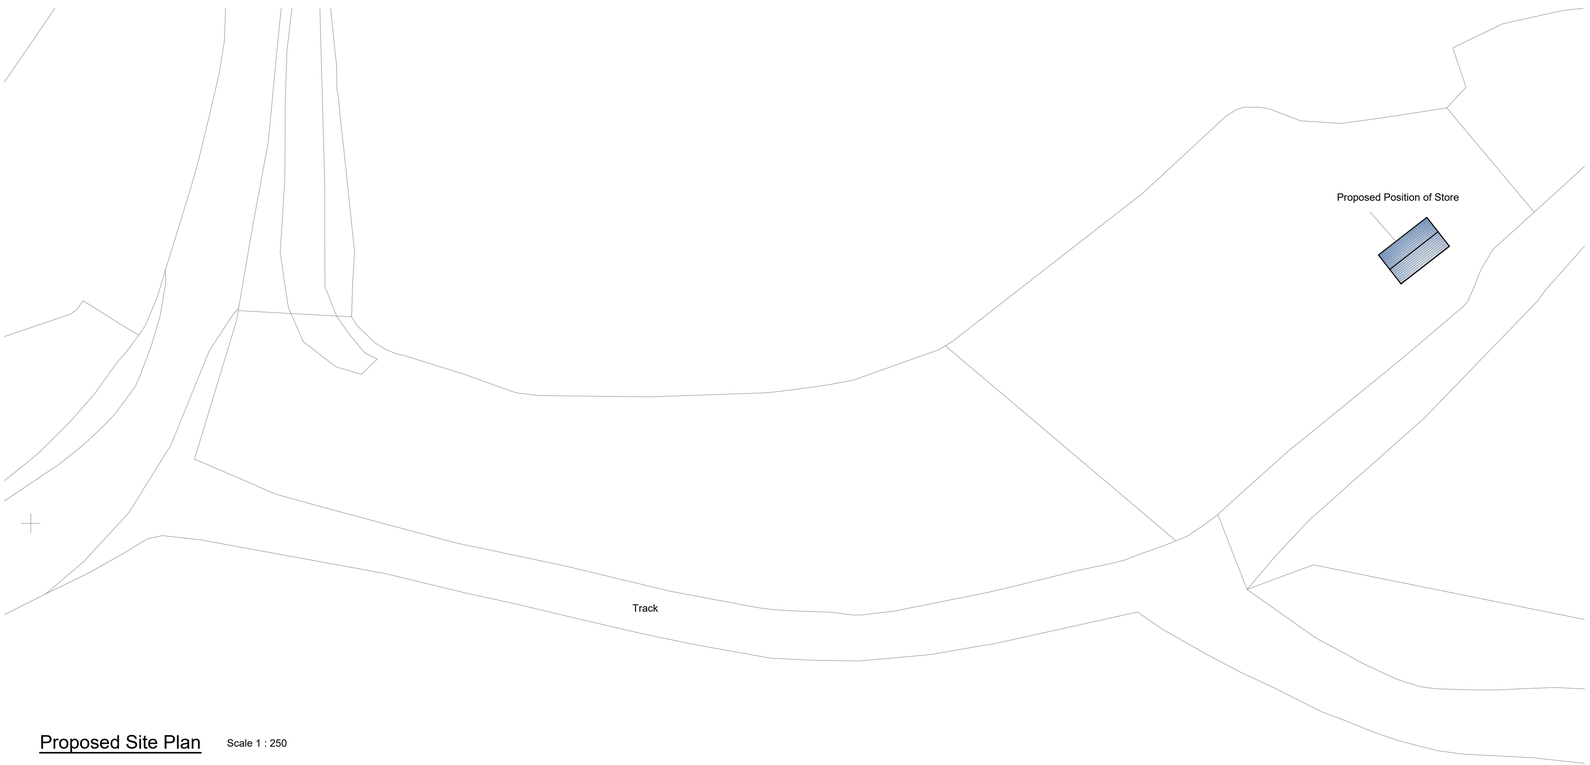

Proposed Site Plan

Scale 1 : 250

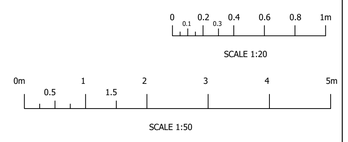

Rev.	Revision Description	Drn		Date

A.J.S.
Structural Design
62 Carter Street
Uttoxeter
Staffs. ST14 8EU
Tel: 01889 568056
Fax: 01889 569805

Client:

Matt Haydock
Land at Foxt, ST10 2HN

Title:

Proposed Store:
Plans and Elevations, Location Plan
and Site Plan

Drawn by:	Date:	Index No.:
JG	January 2017	

Scales:

As Shown Paper Size A1

Drawing No:	Revision
C1383 - 001	D