Revisions

. . .

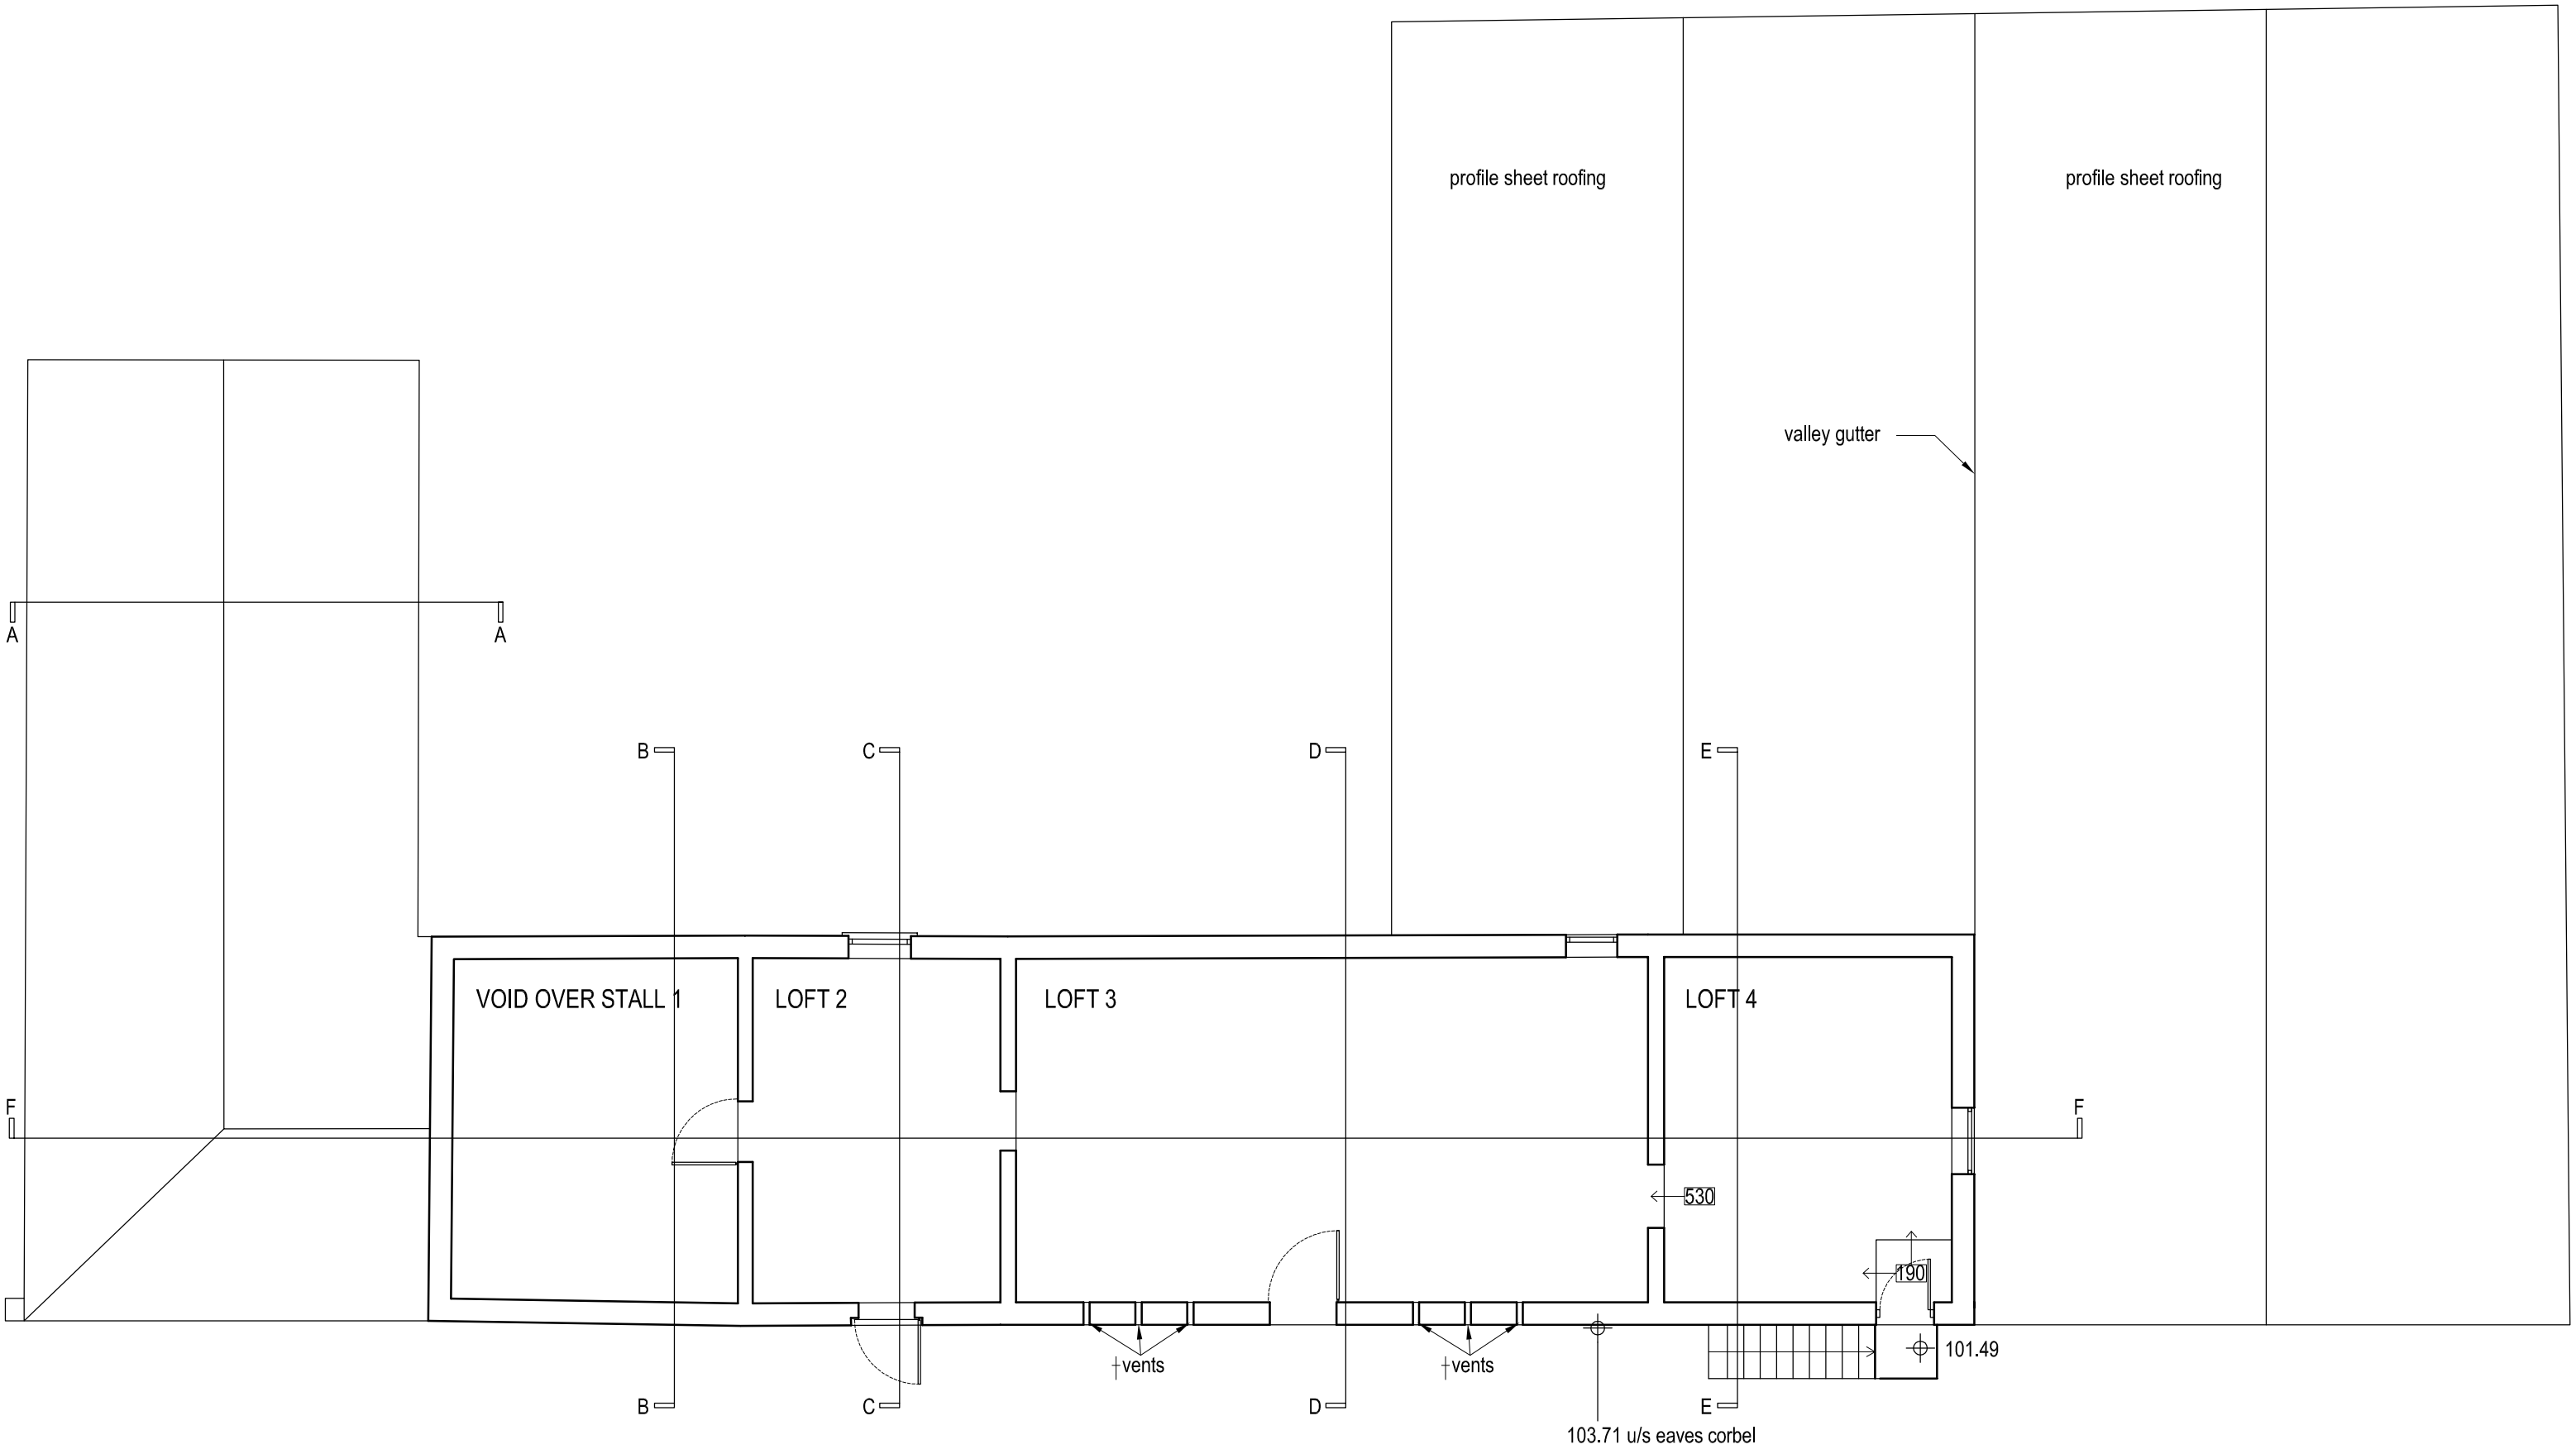

0 1 2 3 4 5m

job Totmonslow Farm, Tean
Barn Conversion

title Barns 1 & 2: First Floor Plan as Existing

date 08.09.16 scale 1/100 @ A3 dwg. no. TF-01 rev. .

Ian Ankers architecture
Building and Design Consultants
Ryecroft Farm, Rushton Spencer, Macclesfield, SK11 0RP
t 01260 546944
e ian@ianankers.co.uk
w www.ianankers.co.uk