Revisions

. | . | .

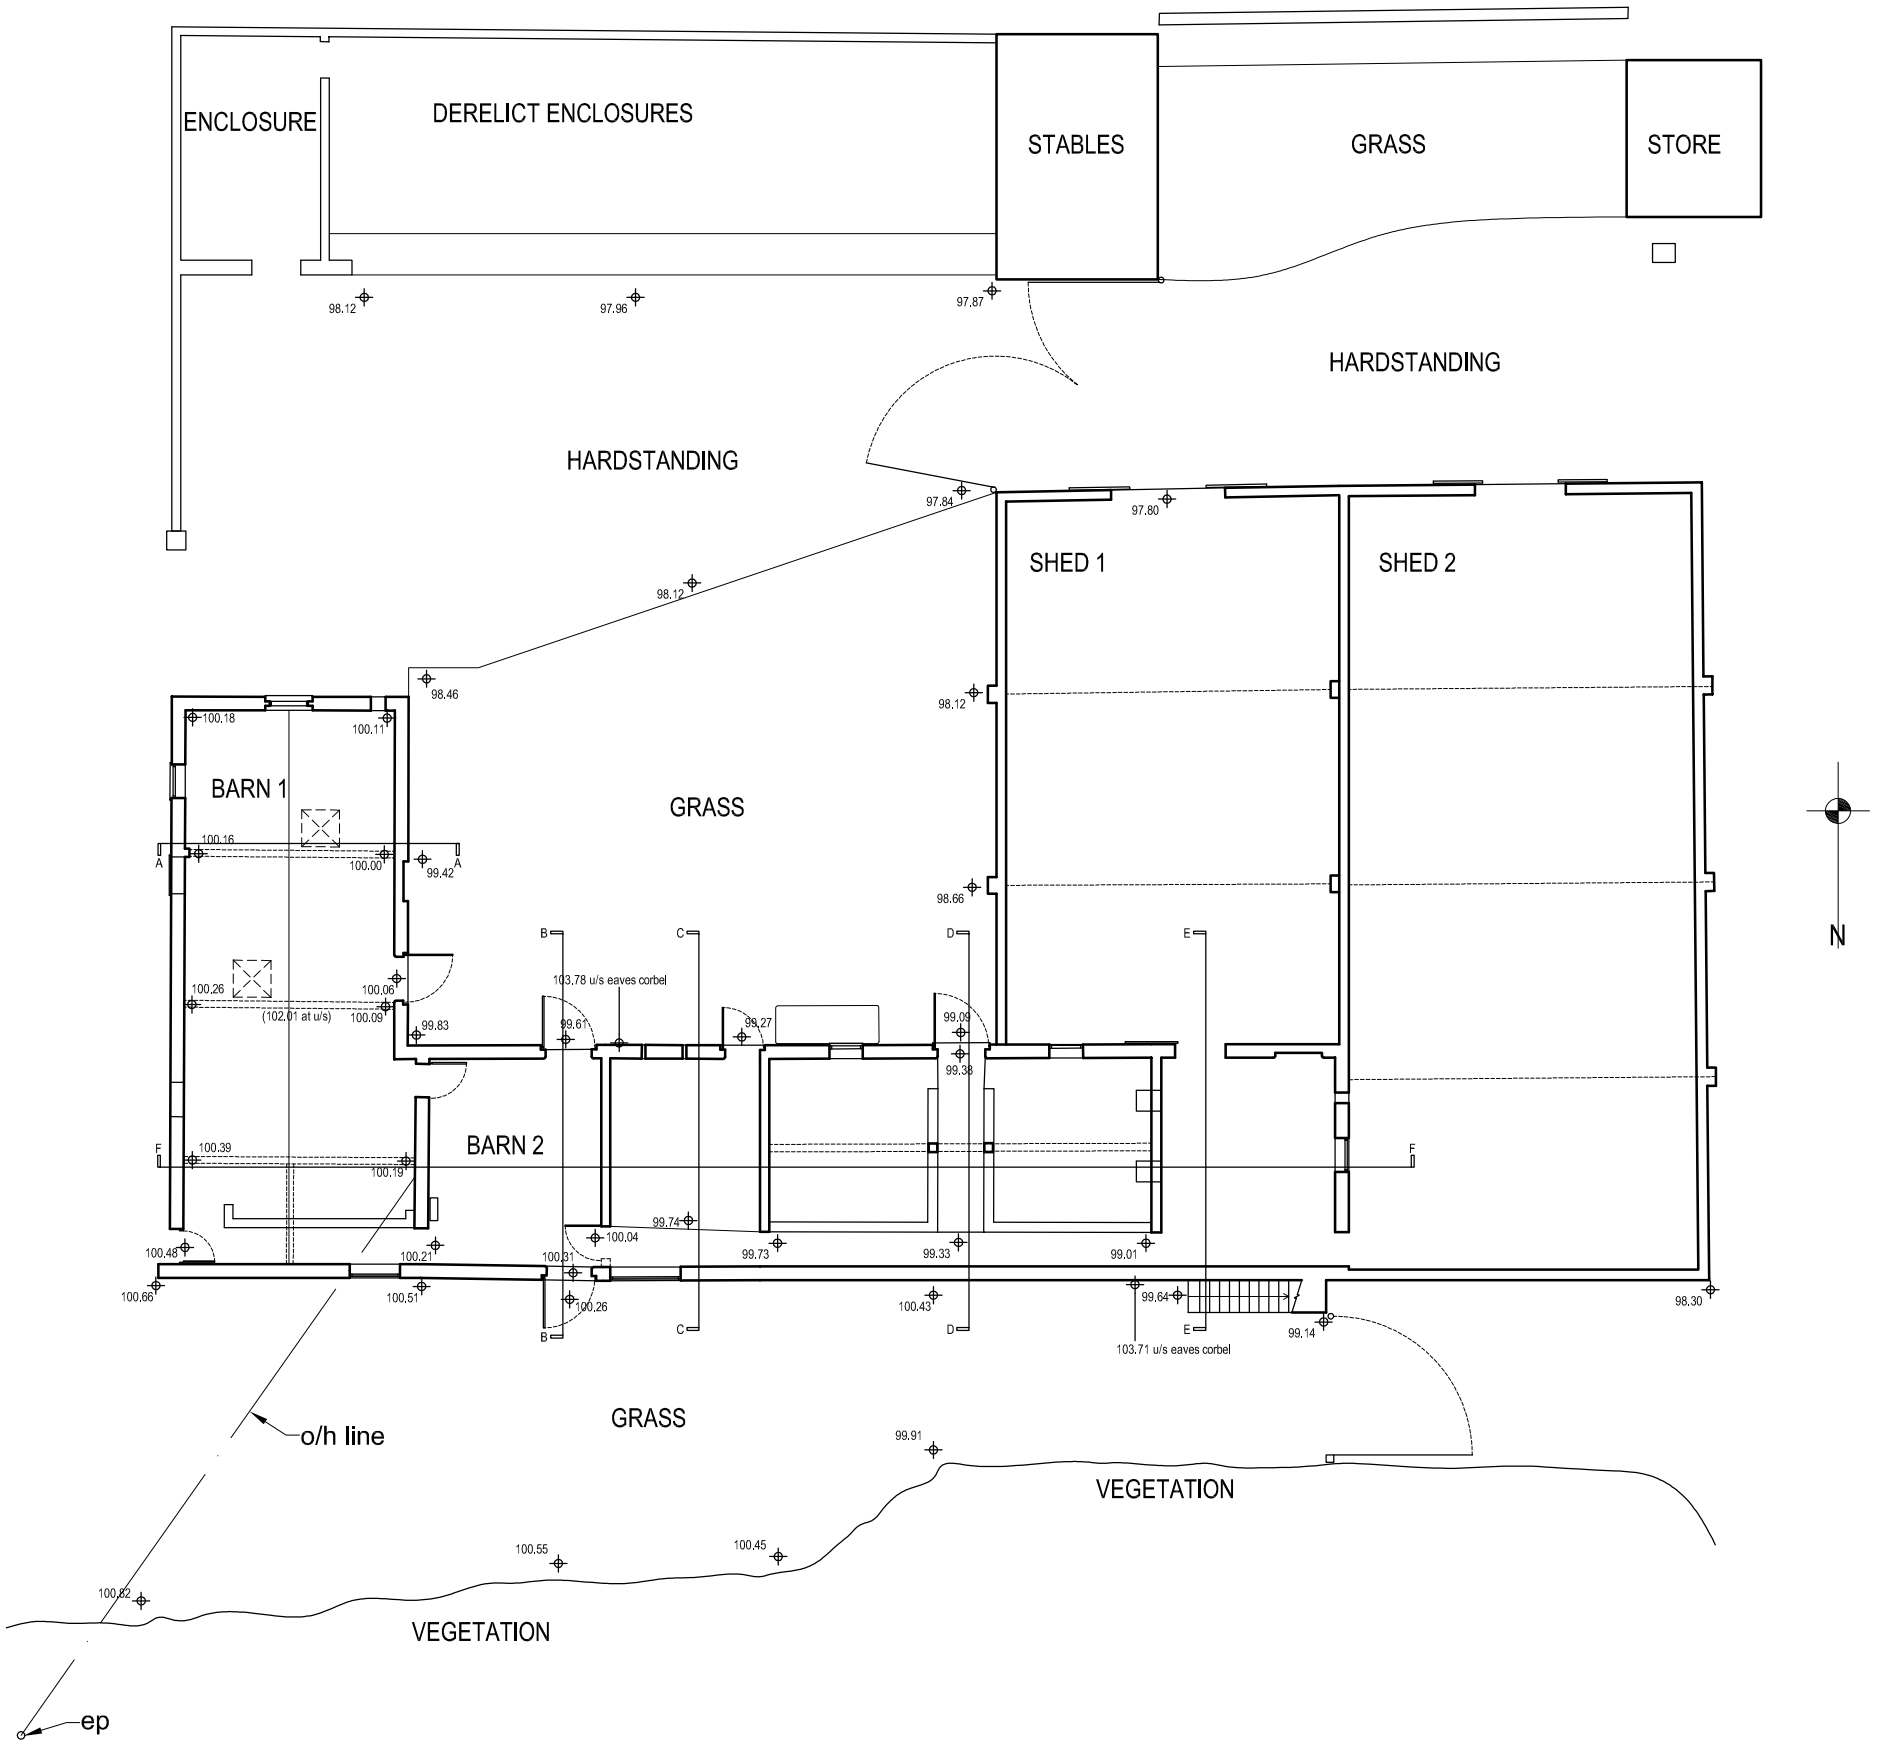

job	Totmonslow Farm, Tean Barn Conversion
title	Barns 1 & 2: Site Plan as Existing
date	08.09.16
scale	1/200 @ A3
dwg. no.	TF-03
rev.	.

Ian Ankers architecture
Building and Design Consultants
Ryecroft Farm, Rushton Spencer, Macclesfield, SK11 0RP
t 01260 546944
e ian@iankers.co.uk
w www.iankers.co.uk