Revisions

. | . | .

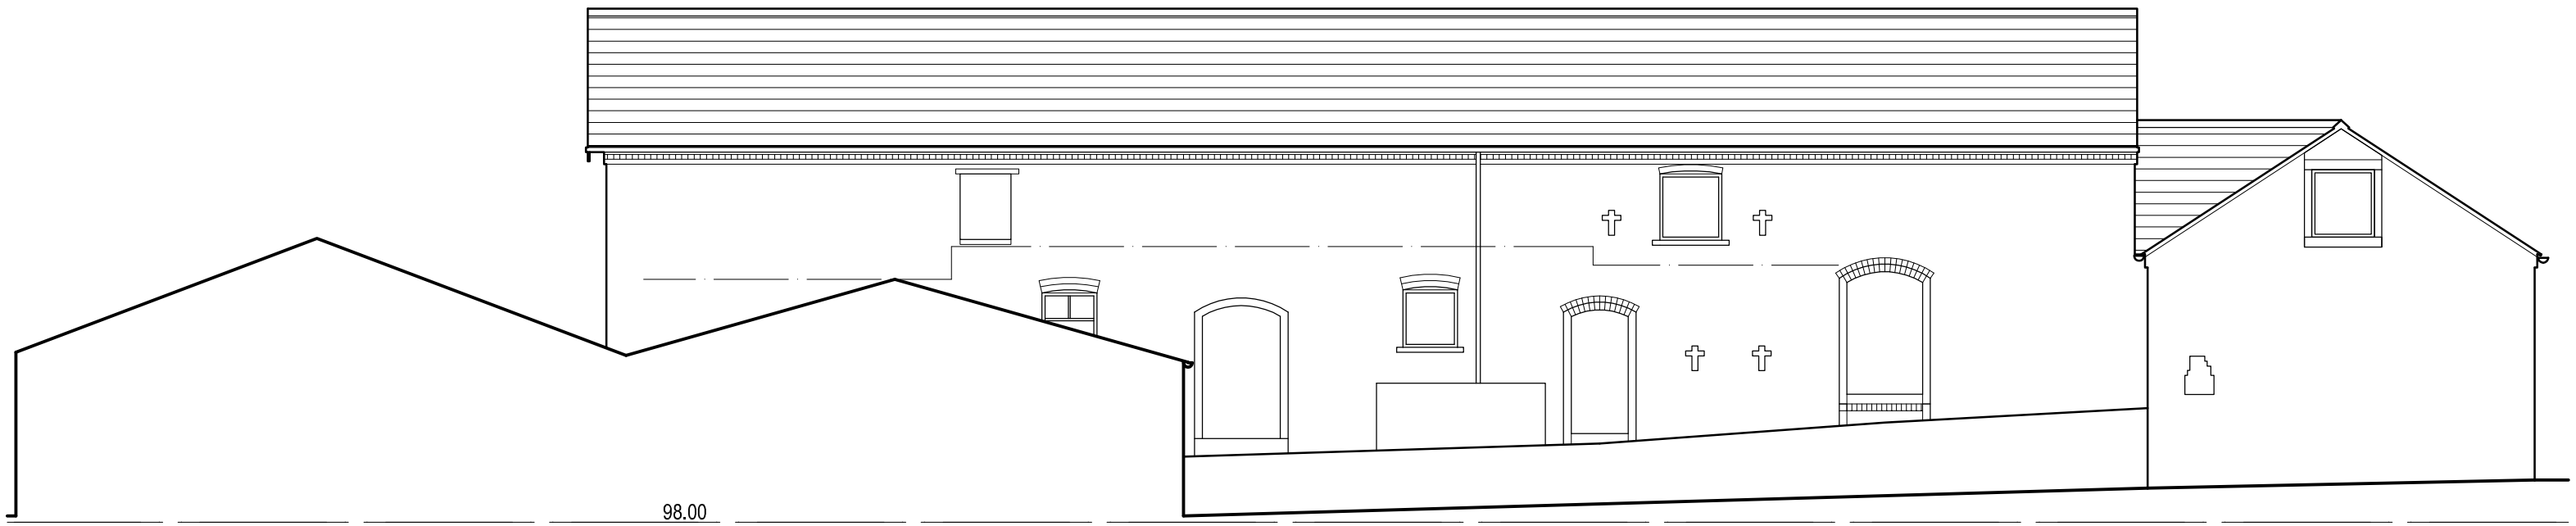

SOUTH ELEVATION

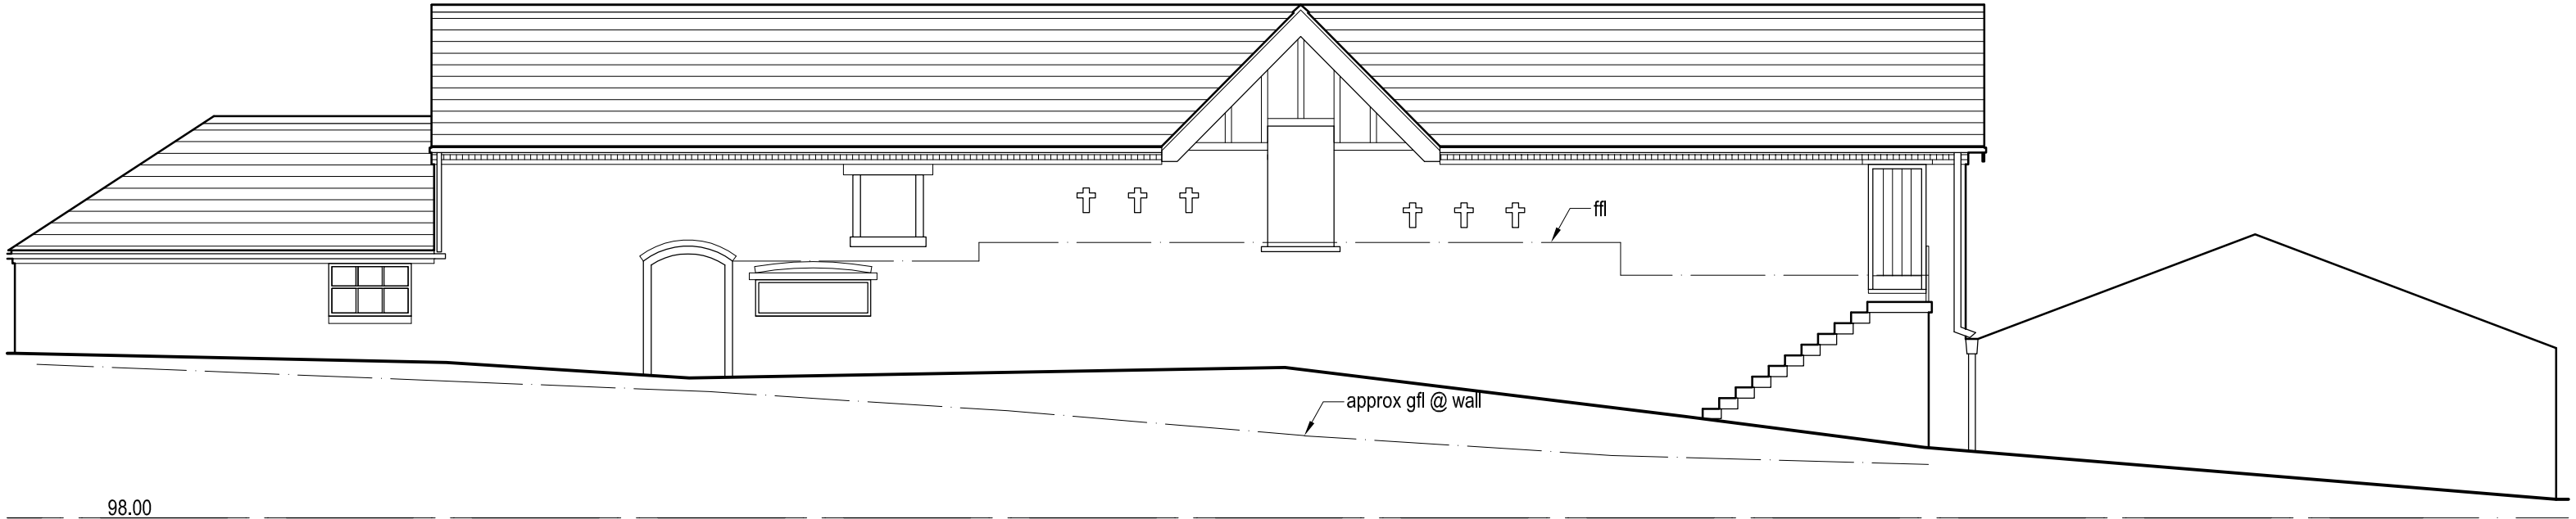

NORTH ELEVATION

0 1 2 3 4 5m

job	Totmonslow Farm, Tean Barn Conversion		
title	Barns 1 & 2: Elevations as Existing (sheet 1)		
date 08.09.16	scale 1/100 @ A3	dwg. no. TF-04	rev. .

Ian Ankers architecture
Building and Design Consultants
Ryecroft Farm, Rushton Spencer, Macclesfield, SK11 0RP
t 01260 546944
e ian@iananders.co.uk
w www.iananders.co.uk