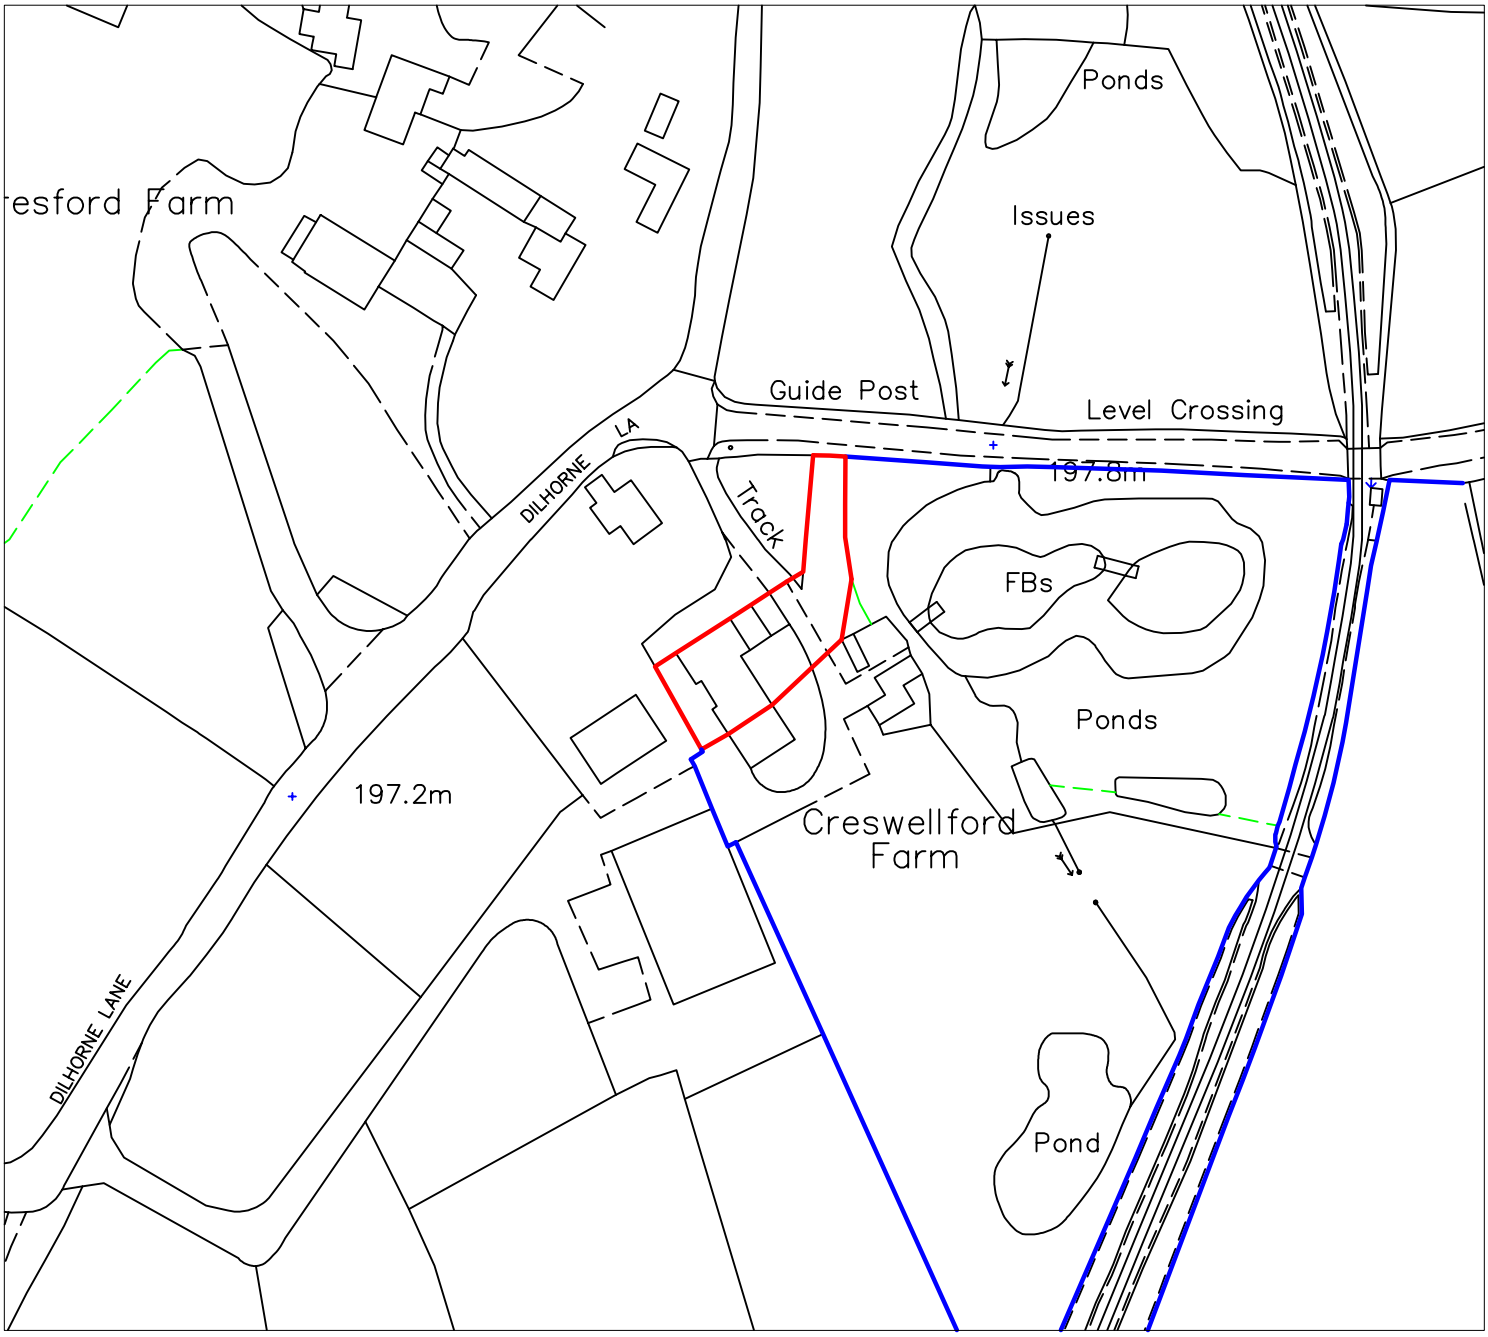

LOCATION PLAN - PROPOSED NEW ACCESS
CRESSWELL FORD FARM, DILHORNE LANE, DILHORNE, ST10 2PH

Scale - 1:1250 **Paper size: A4** **Date: 22 July 2016** **Drawing No: 614-1B**

Revision A - red line boundary changed. 11-01-2017.
Revision B - blue line on existing access deleted 13-02-2017

N

KEN WAINMAN ASSOCIATES Ltd, 31A St. Edward Street, Leek, Staffs, ST13 5DN