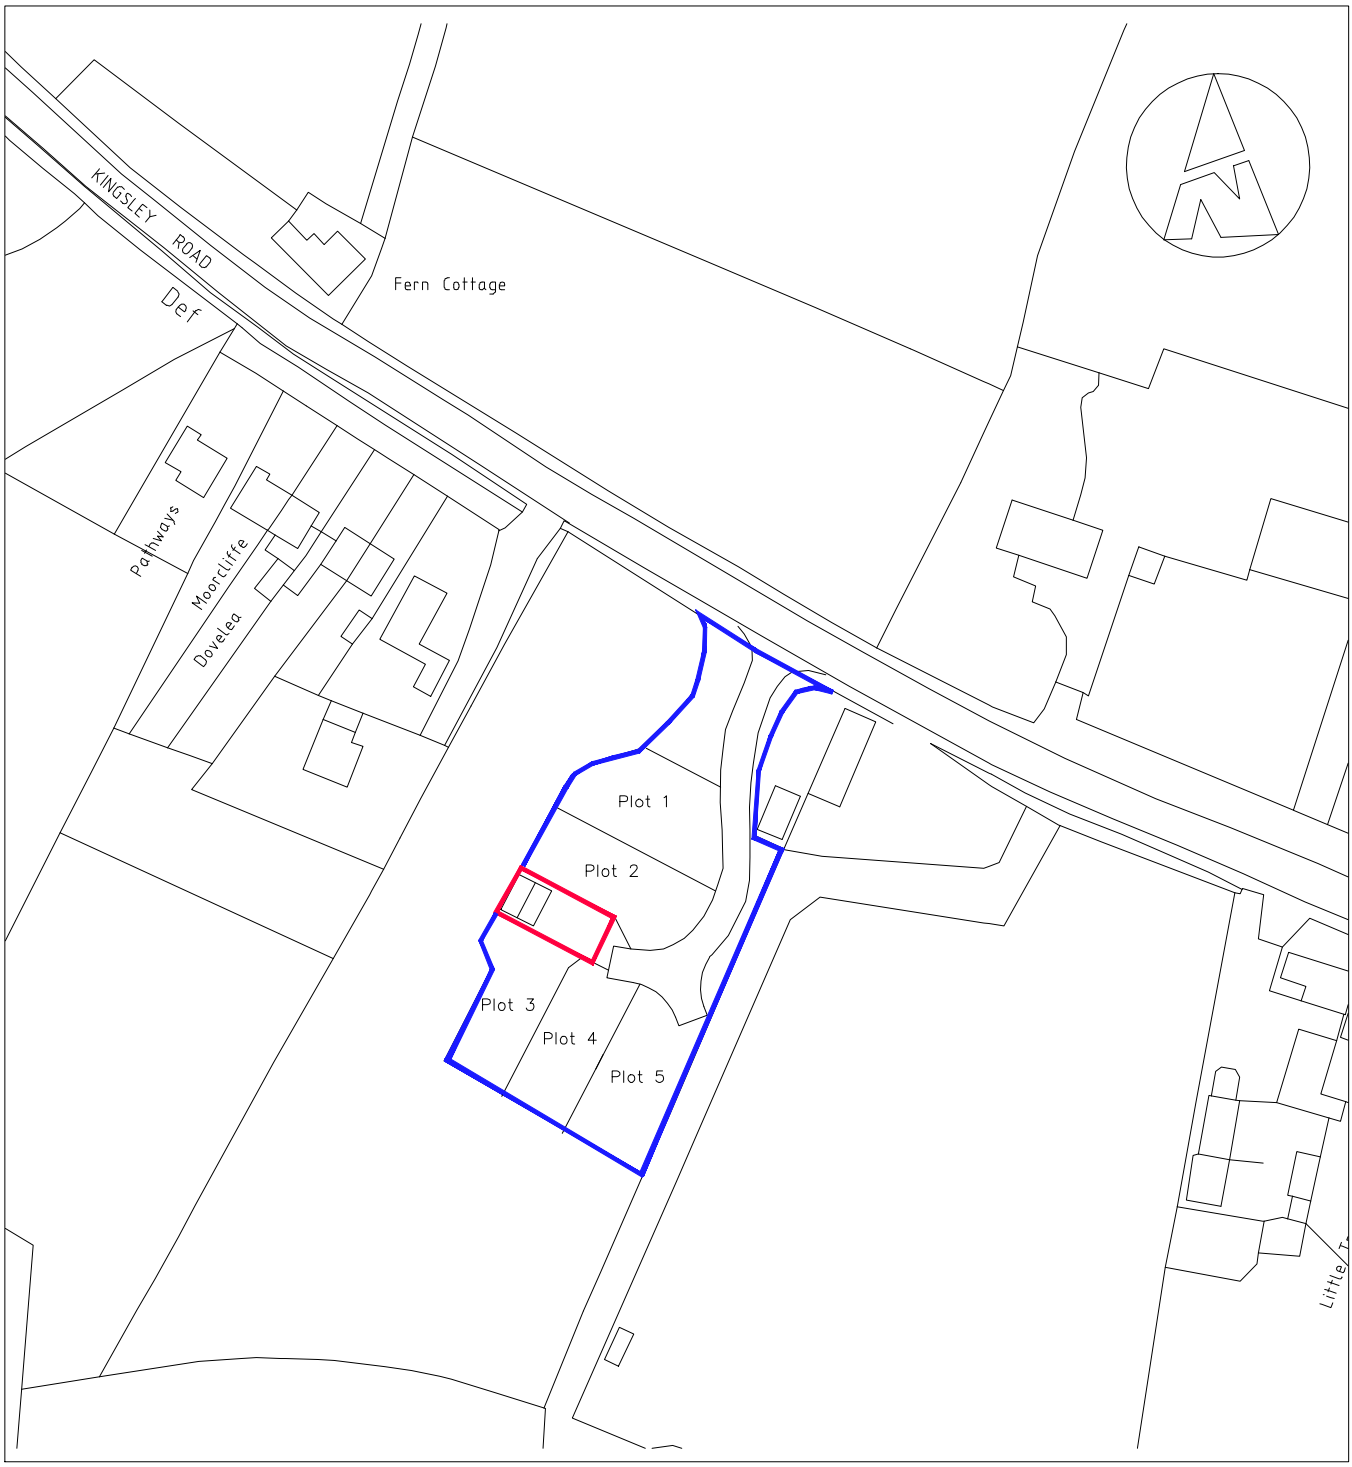

© Crown Copyright 2016
All rights reserved. Licence number 100049235

Location Plan Scale 1:1250

Broadoak Properties Ltd