
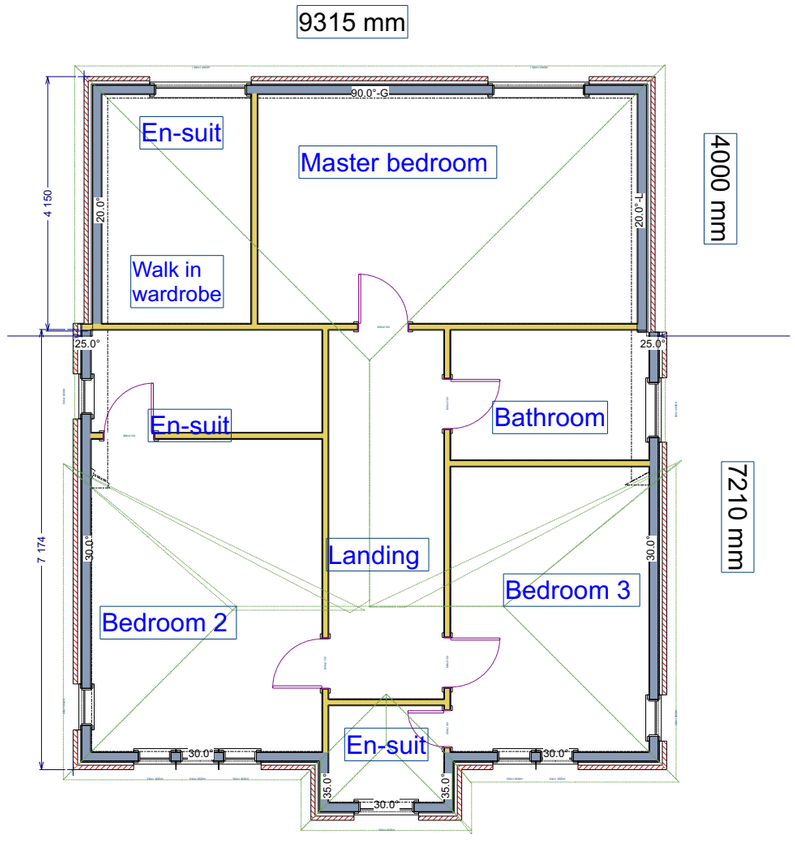


2nd Floor

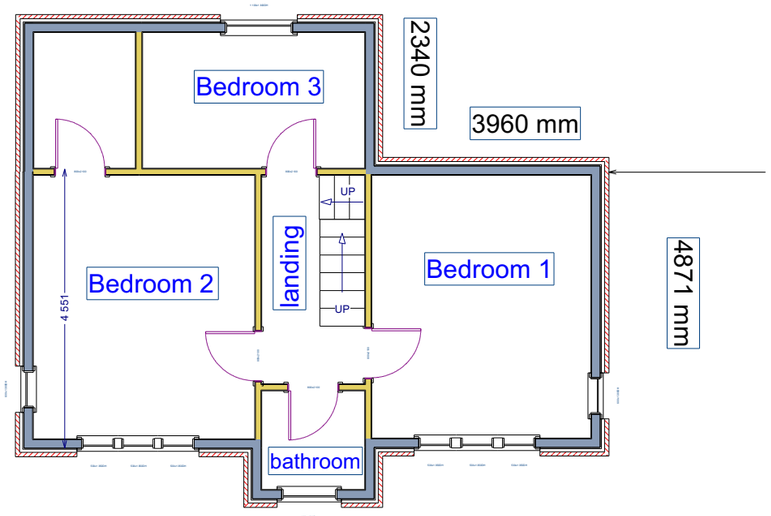

Scale 1:100 at A3

2nd Floor

NO.	DESCRIPTION	BY	DATE

SHEET TITLE: 2nd floor plan proposed and existing

PROJECT DESCRIPTION: Birrington

DRAWINGS PROVIDED BY:: Elliot smith

DATE:

SCALE: 1:100

SHEET: A-3