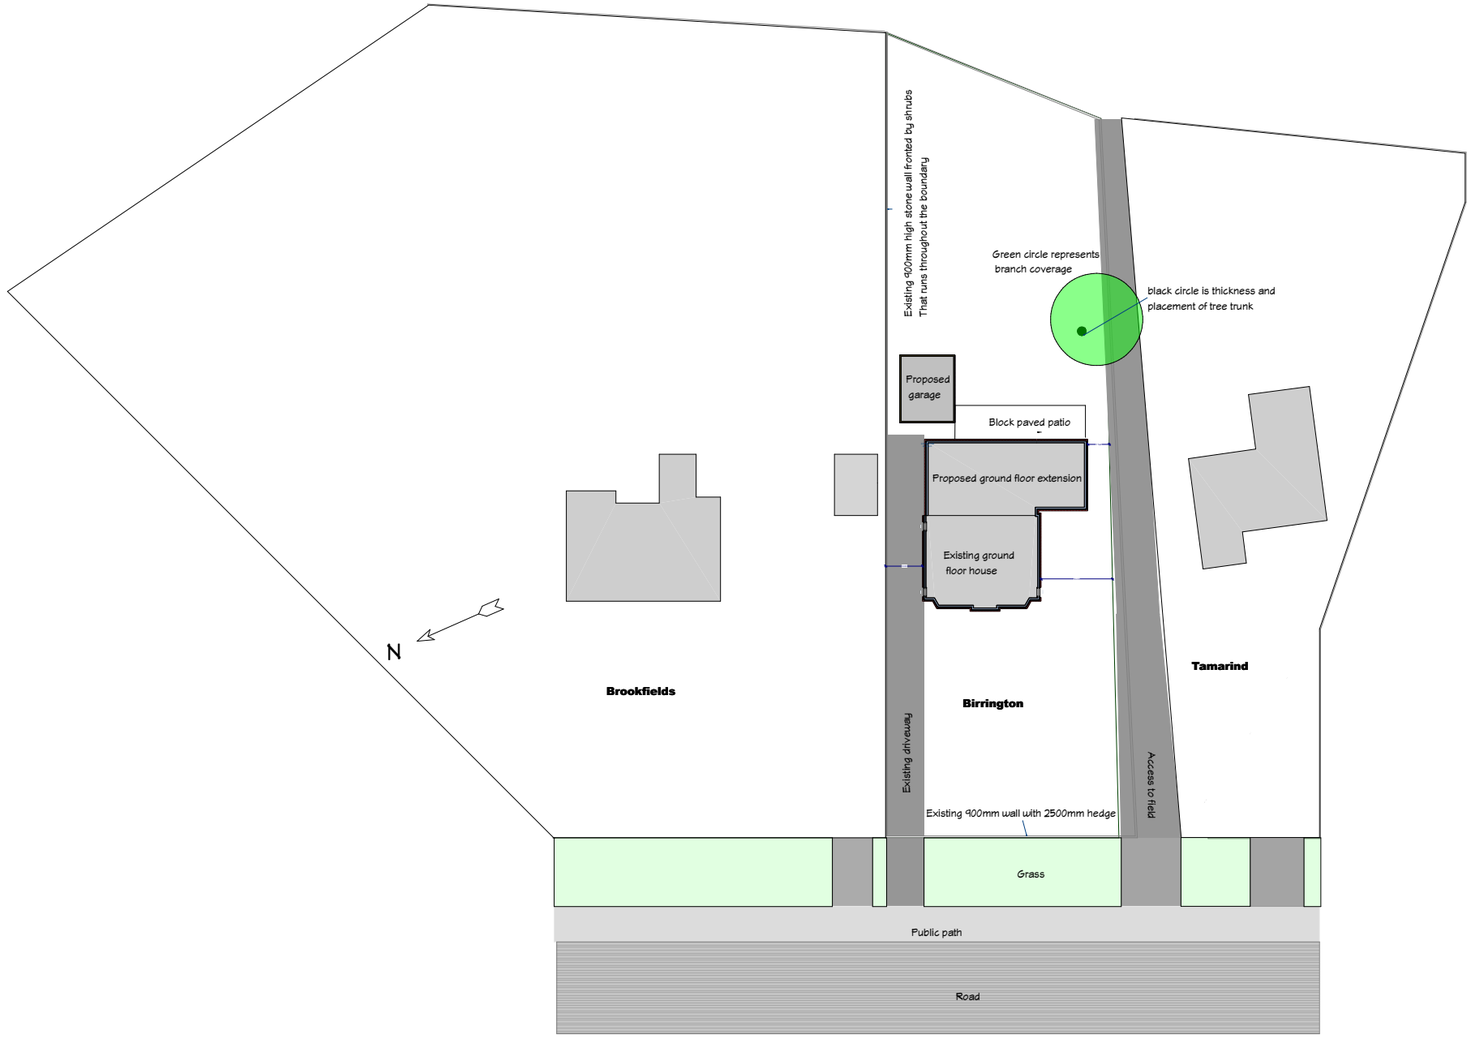

NO.	DESCRIPTION	BY	DATE

ref:ES101

SHEET TITLE: Block Plan

PROJECT DESCRIPTION: Birrington

DRAWINGS PROVIDED BY: Elliot Smith

DATE:

SCALE: 1:500

SHEET: A-3