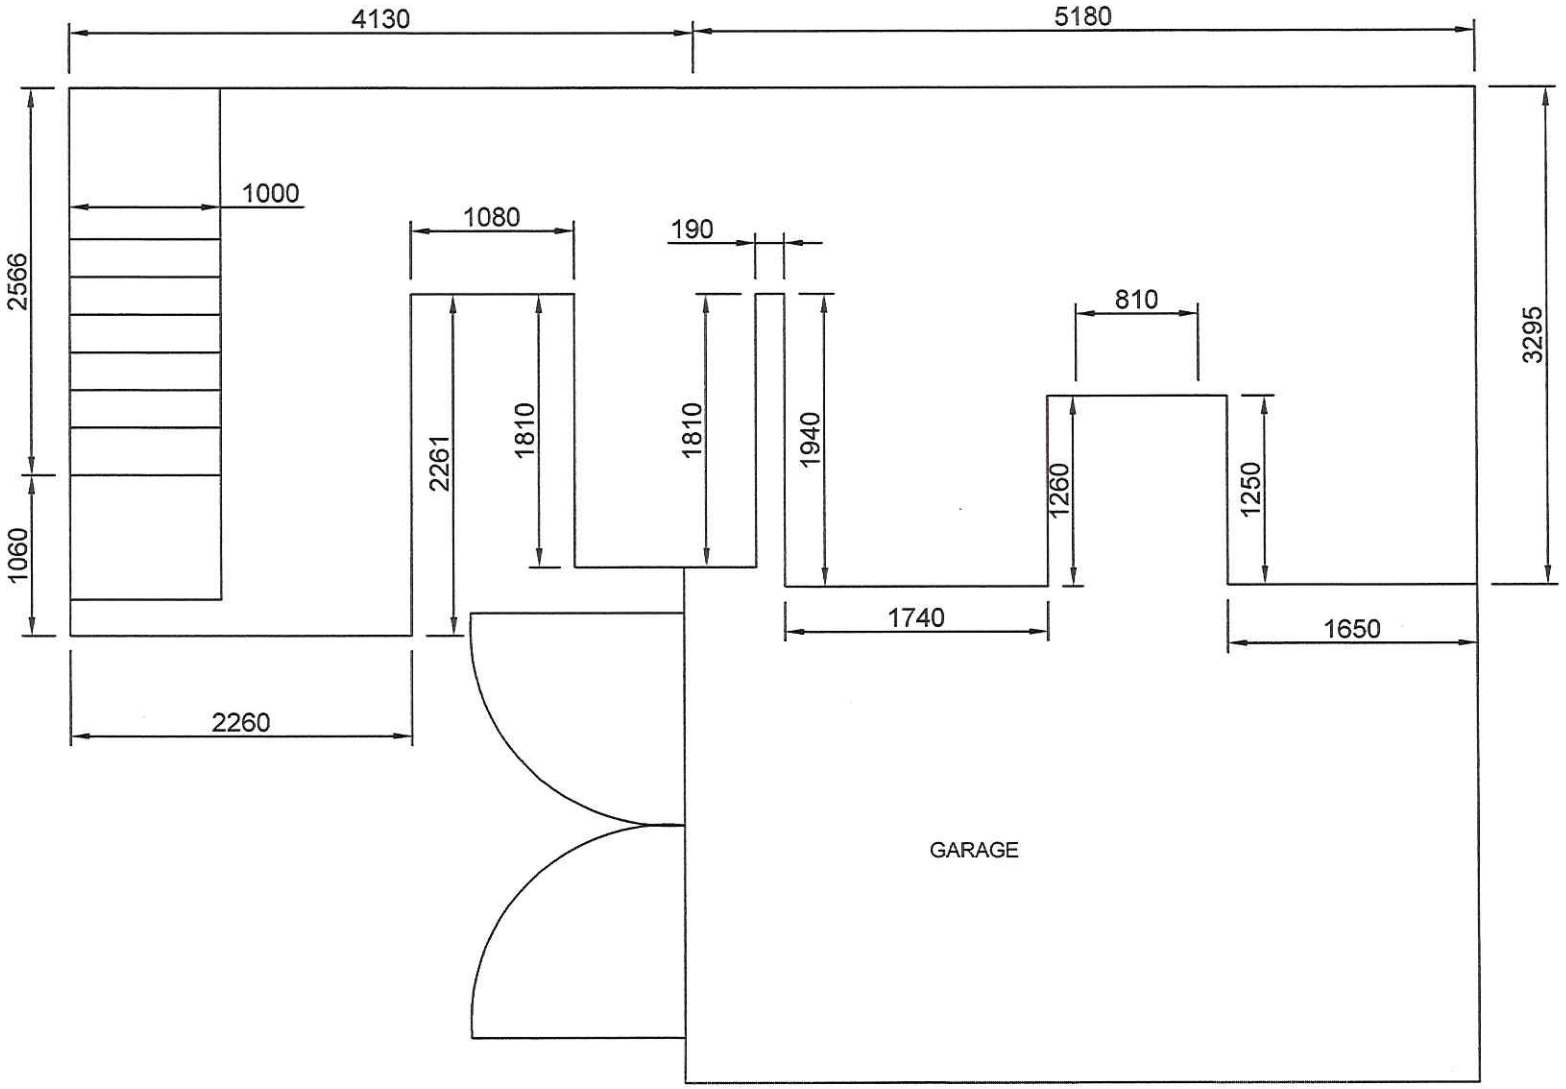

GROUND FLOOR PLAN - EXISTING

SCALE 1-50