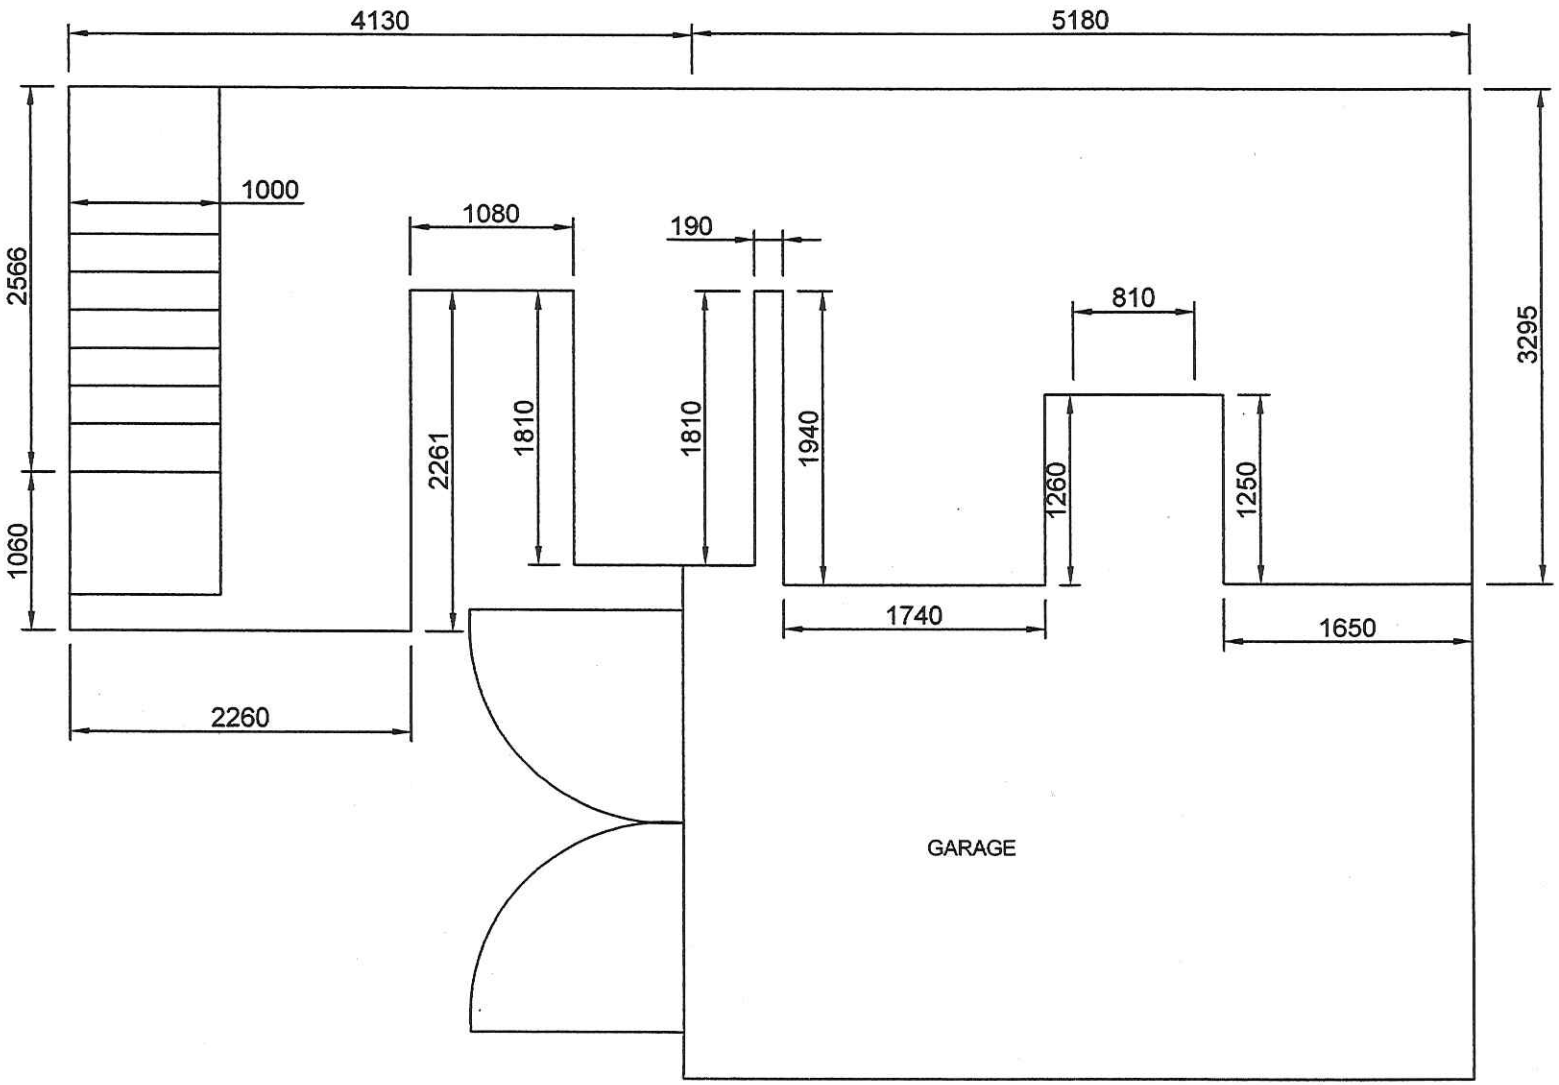

GROUND FLOOR PLAN - PROPOSED

SCALE 1-50