Copyright of this drawing is vested in the Architect and it must not be copied or reproduced without consent. Figured dimensions only are to be taken from this drawing. All contractors must visit the site and be responsible for taking and checking all dimensions relative to their work. bpArchitecture are to be advised of any variation between drawings and site conditions.
DO NOT SCALE OFF THIS DRAWING.....IF IN DOUBT ASK

Rev.	Drawn	Comments	Date
A	SK	Existing chimney added. Scale bar and North arrow added	16/02/17



North
1 : 50

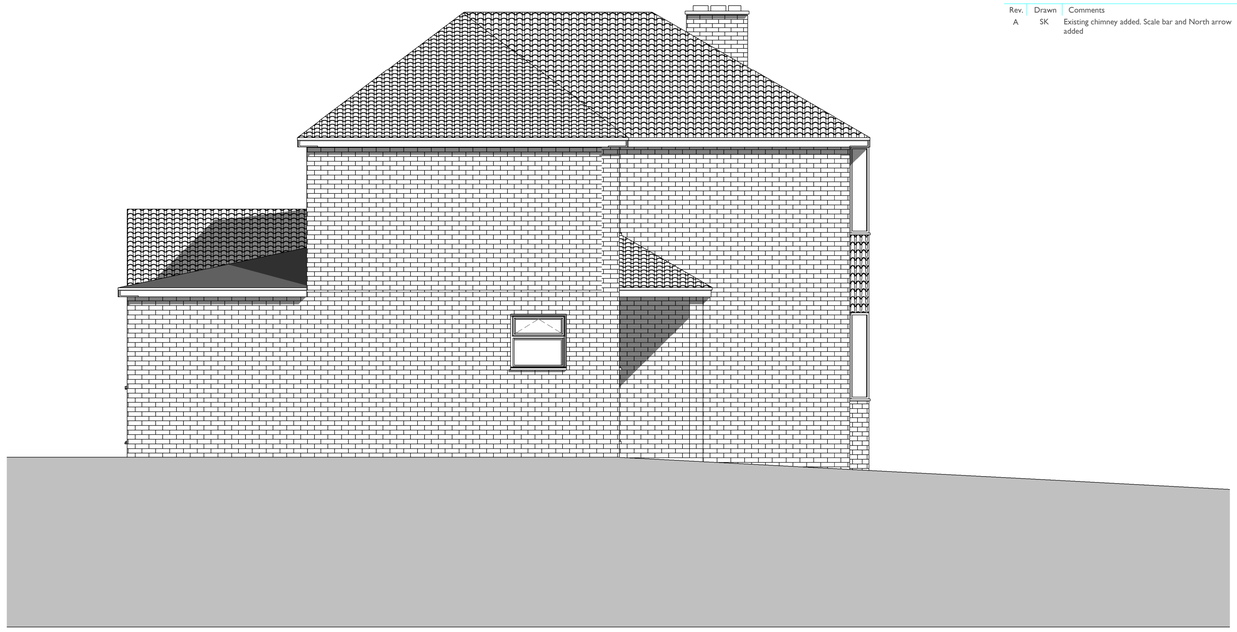

East
1 : 50



South
1 : 50

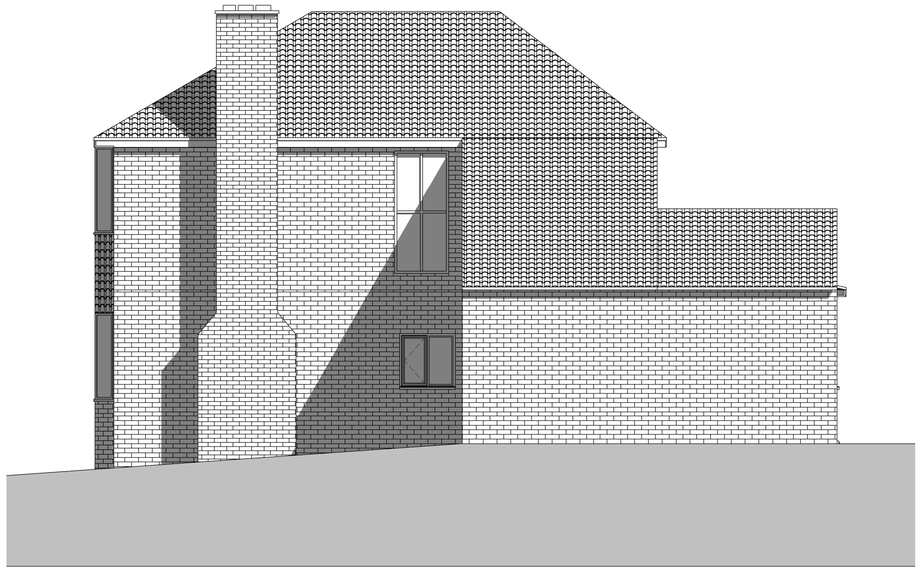

West
1 : 50

GRAPHIC SCALE: 1:50

bp Architecture
☎ 01782 515 555
Enquiries@bpArchitecture.co.uk
www.bparchitecture.co.uk
93 High Street Biddulph Staffs ST8 6AB
Architects - Interior Architecture - Landscape

Client
Mr. & Mrs. Morton

Project
Front Extension

Title
Existing Elevations

Status **Planning Issue**

Date **February 2017** Drawn **SK**

Scale @A1 **1 : 50** Checked **Checker**

Project No 16-056 Drawing No. AS(0)06 Rev **A**

Planning Issue

A1 Pin Ref: BPA1

A1