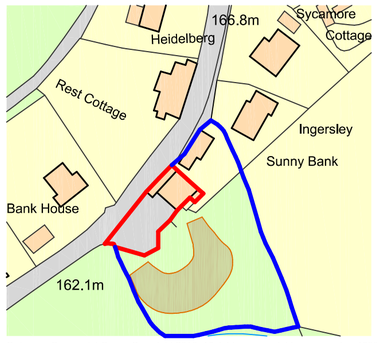

Ordnance Survey, (c) Crown Copyright 2016. All rights reserved. Licence number 100022432

Metres

10 20 30 40 50 60 70 80 90 100

SCALE 1:1250

Site location plan 1:1250

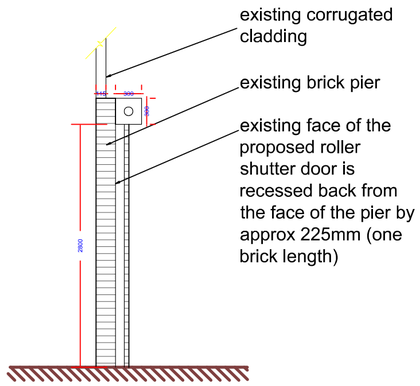

Typical section through roller door 1:50

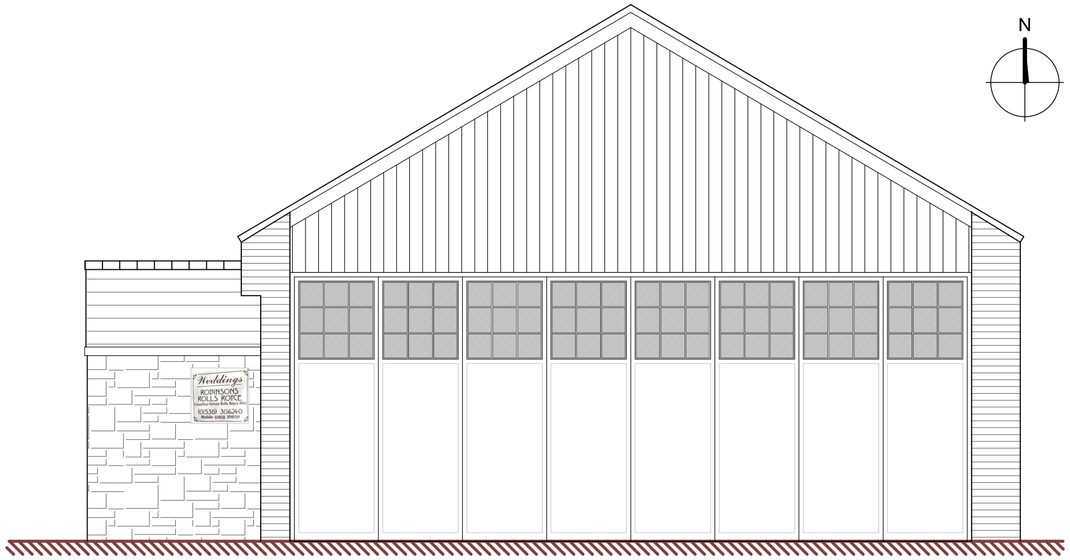

Front elevation (existing) 1-50

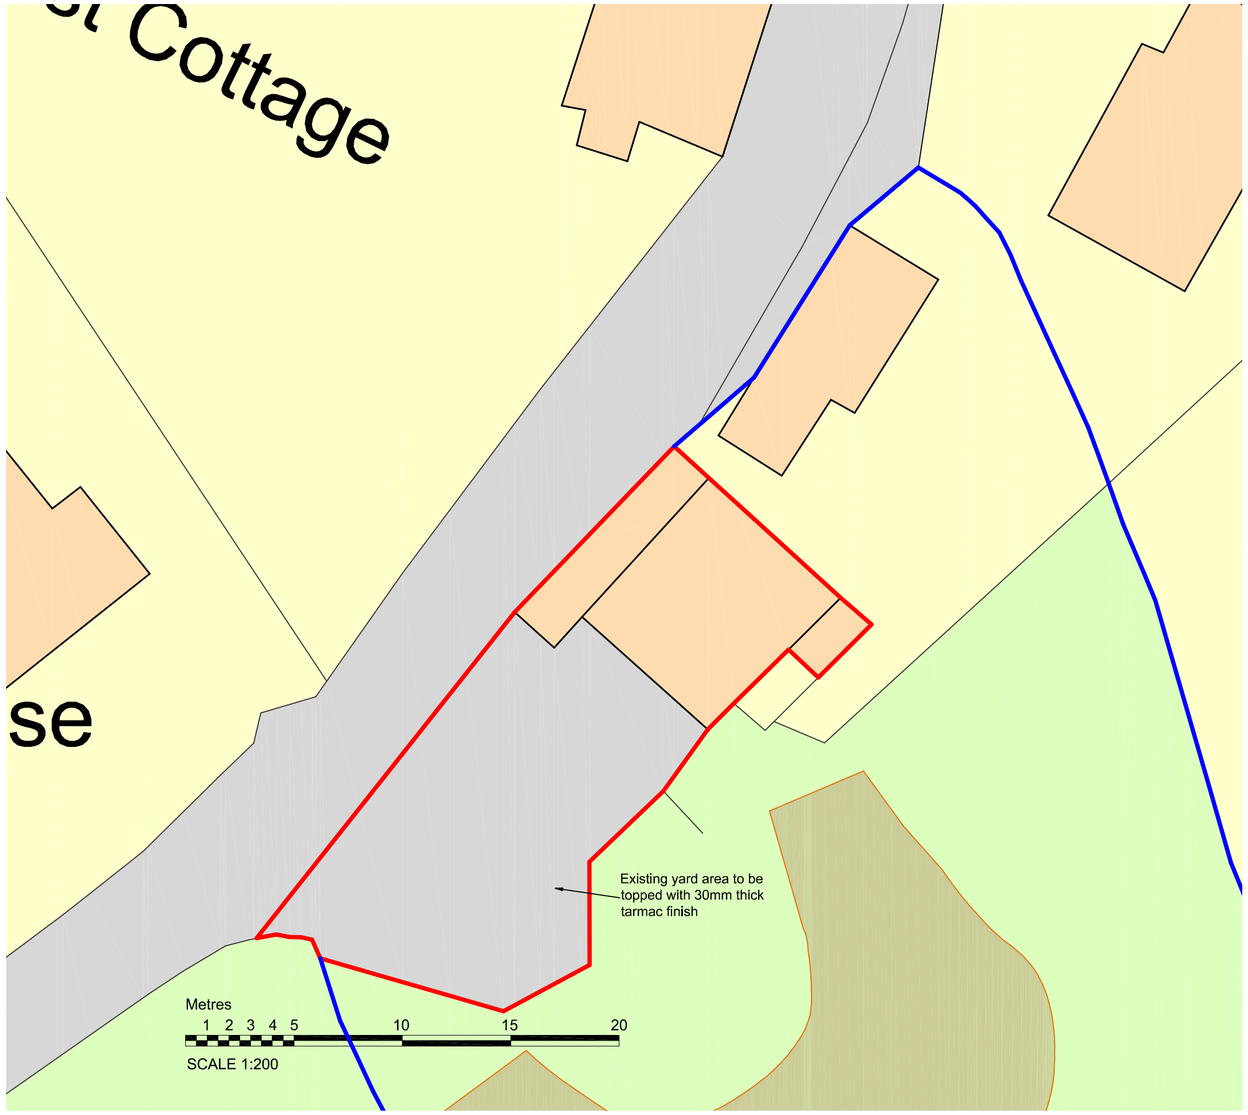

Site plan as existing and proposed 1:200

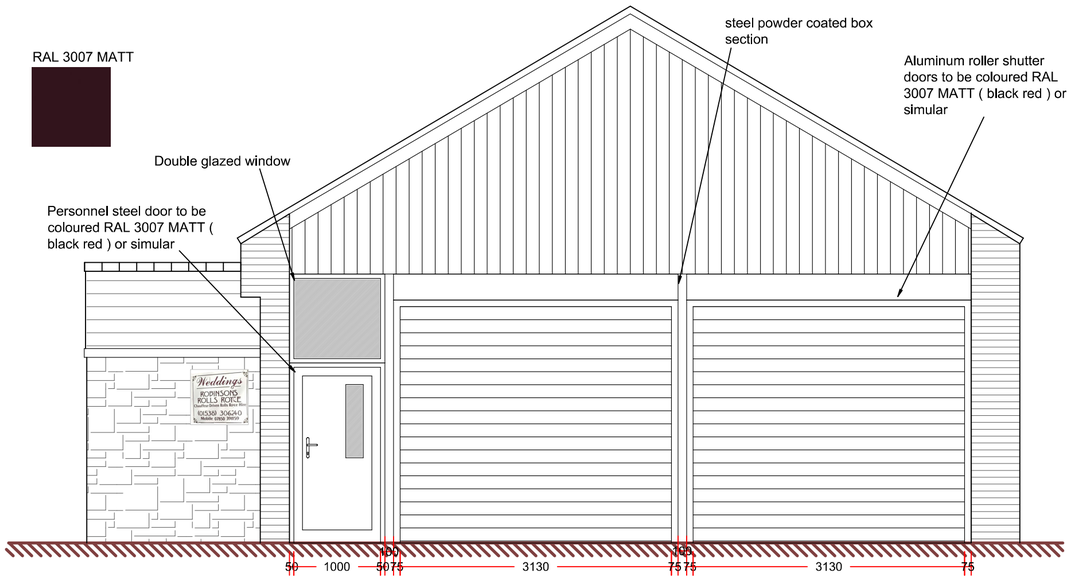

Front elevation (proposed) 1-50

Rev	Date	Description
C	24.02.17	Typical section through roller doors
B	09.12.16	Minor amendments
A	05.12.16	Minor amendments

DBD Architectural Consultancy

DBD Architectural Consultancy Ltd
50 Broad Street, Leek,
Staffordshire, ST13 5NS
01538 383118
mail@dbdconsultants.co.uk
www.dbdconsultants.co.uk

Mr and Mrs Robinson
Rudyard
ST13 8RG

Client

Replacement of garage doors

Project

Title

Site plans and elevations as existing and proposed

Stage: Planning

Size: A2 | Scale: 02.12.16 | Job No: 1676-100

Scale 1:200 1:100 1:50 1:20

Drawing Number: PL 01C

DBD Architectural Consultancy Ltd ©2016

1. Copyright is vested with DBD Architectural Consultancy Ltd.

2. All dimensions to be checked on site before proceeding.

3. Contractor to check/adjust dimensions of new work to suit existing conditions.
Do not assume existing structure or details are plumb, square or level.

4. Contractor must notify the architect of any discrepancies before proceeding.

5. All drawings to be read in conjunction with all other consultants drawings and specs.