




EXISTING FRONT ELEVATION.

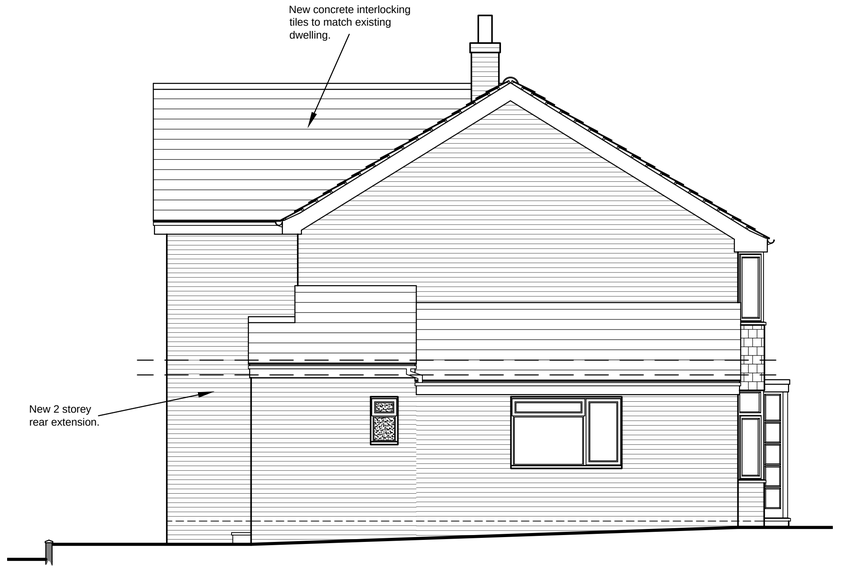


PROPOSED SIDE ELEVATION.

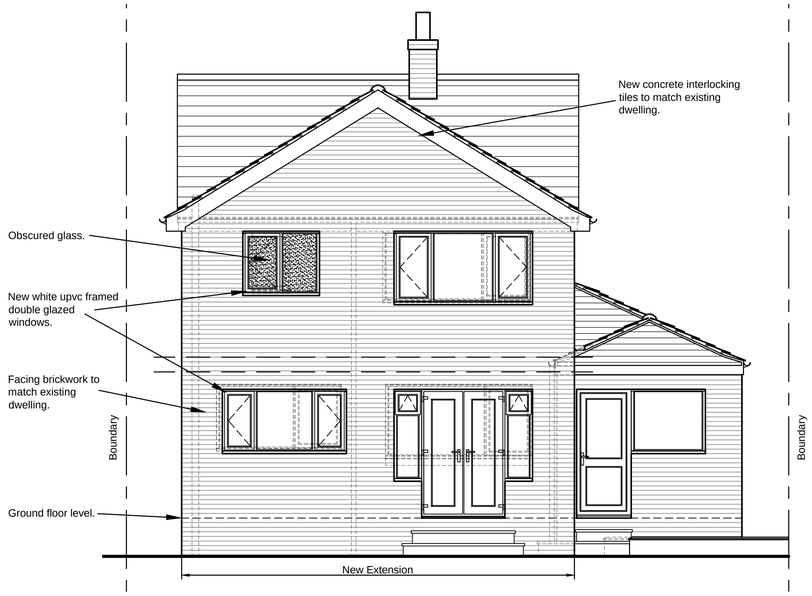

PROPOSED REAR ELEVATION.

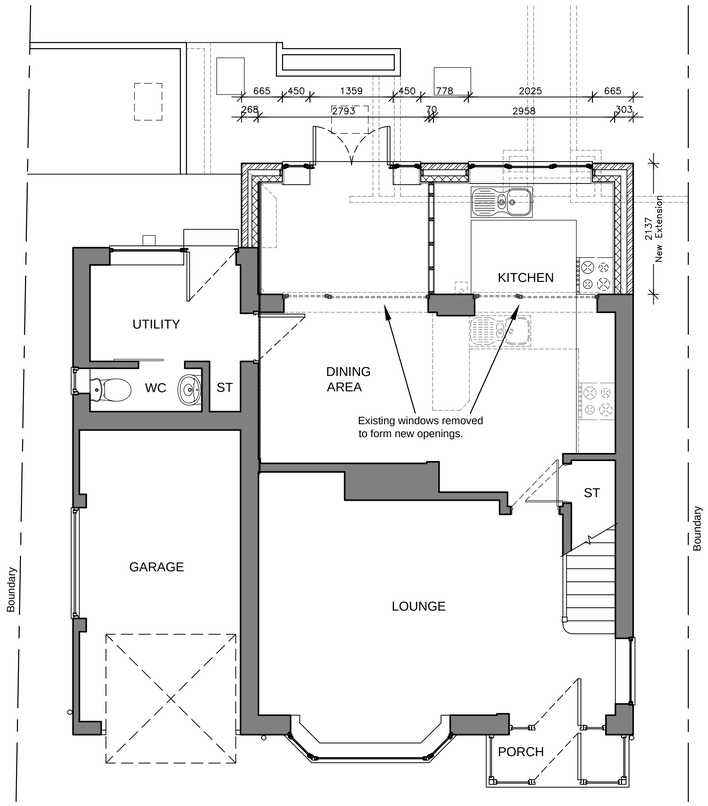


PROPOSED GROUND FLOOR LAYOUT PLAN.

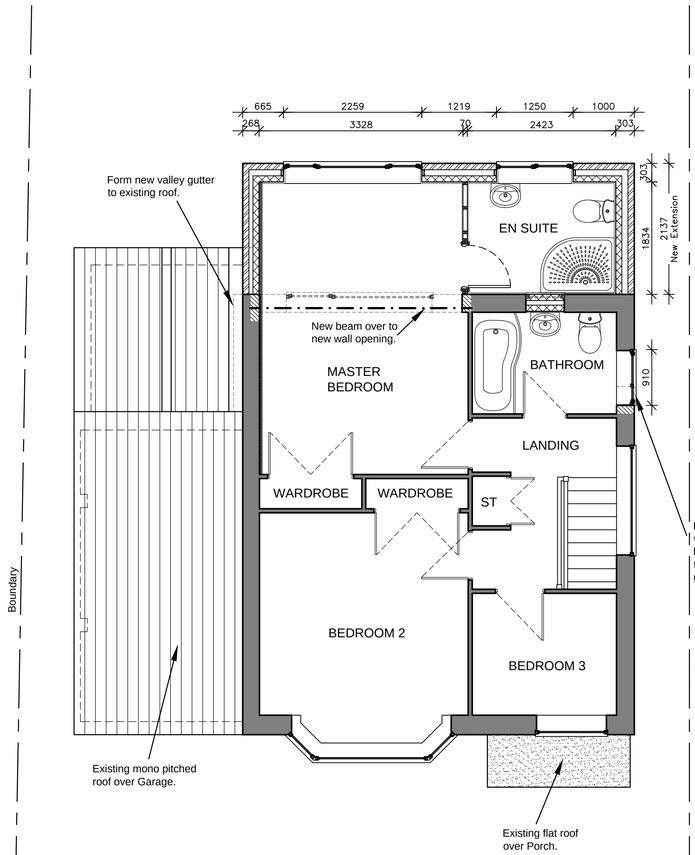


PROPOSED FIRST FLOOR LAYOUT PLAN.

SCALE 1:50

0m 1m 2m 3m 4m 5m

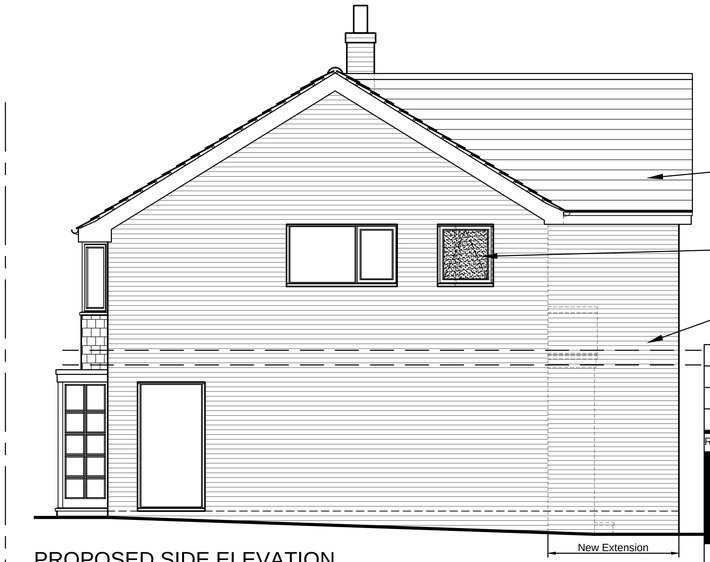

PROPOSED SIDE ELEVATION.

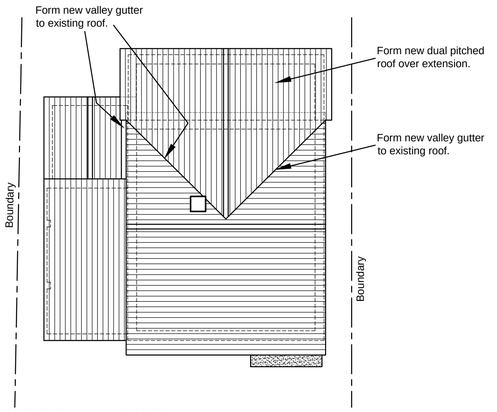

PROPOSED ROOF PLAN.

SCALE 1:100

0m 1m 2m 3m 4m 5m 6m 7m 8m 9m 10m

Rev	Description	By	Date
A	Proposed roof altered to a gable roof at the request of LPA.	M. A. L.	Feb 17

Client.

MR and MRS. B. HANCOCK.

This drawing is copyright and should not be reproduced without permission.
Do not scale from this drawing.
All dimensions to be checked on site before work is commenced.

Project.

PROPOSED TWO STOREY REAR EXTENSION AT 9, BLYTHE ROAD, FORSBROOK, STOKE ON TRENT, STAFFORDSHIRE.

Scales 1 : 50 @ A1

Drawn M. A. L.

Date OCTOBER 2016

HARRISON WOOD ARCHITECTURE +
CONSTRUCTION CONSULTANTS

Unit 3. Studio 2, Silverdale Enterprise Centre, Silverdale Enterprise Park, Kents Lane, Silverdale. Newcastle under Lyme, Staffordshire. ST5 6SR
Telephone: 01782-711144 or 07970-308358
Email:- harrisonwood.consult@gmail.com

Title PROPOSED PLANS AND ELEVATIONS.

Drawing No. H W A 1549 / 002

Revision A