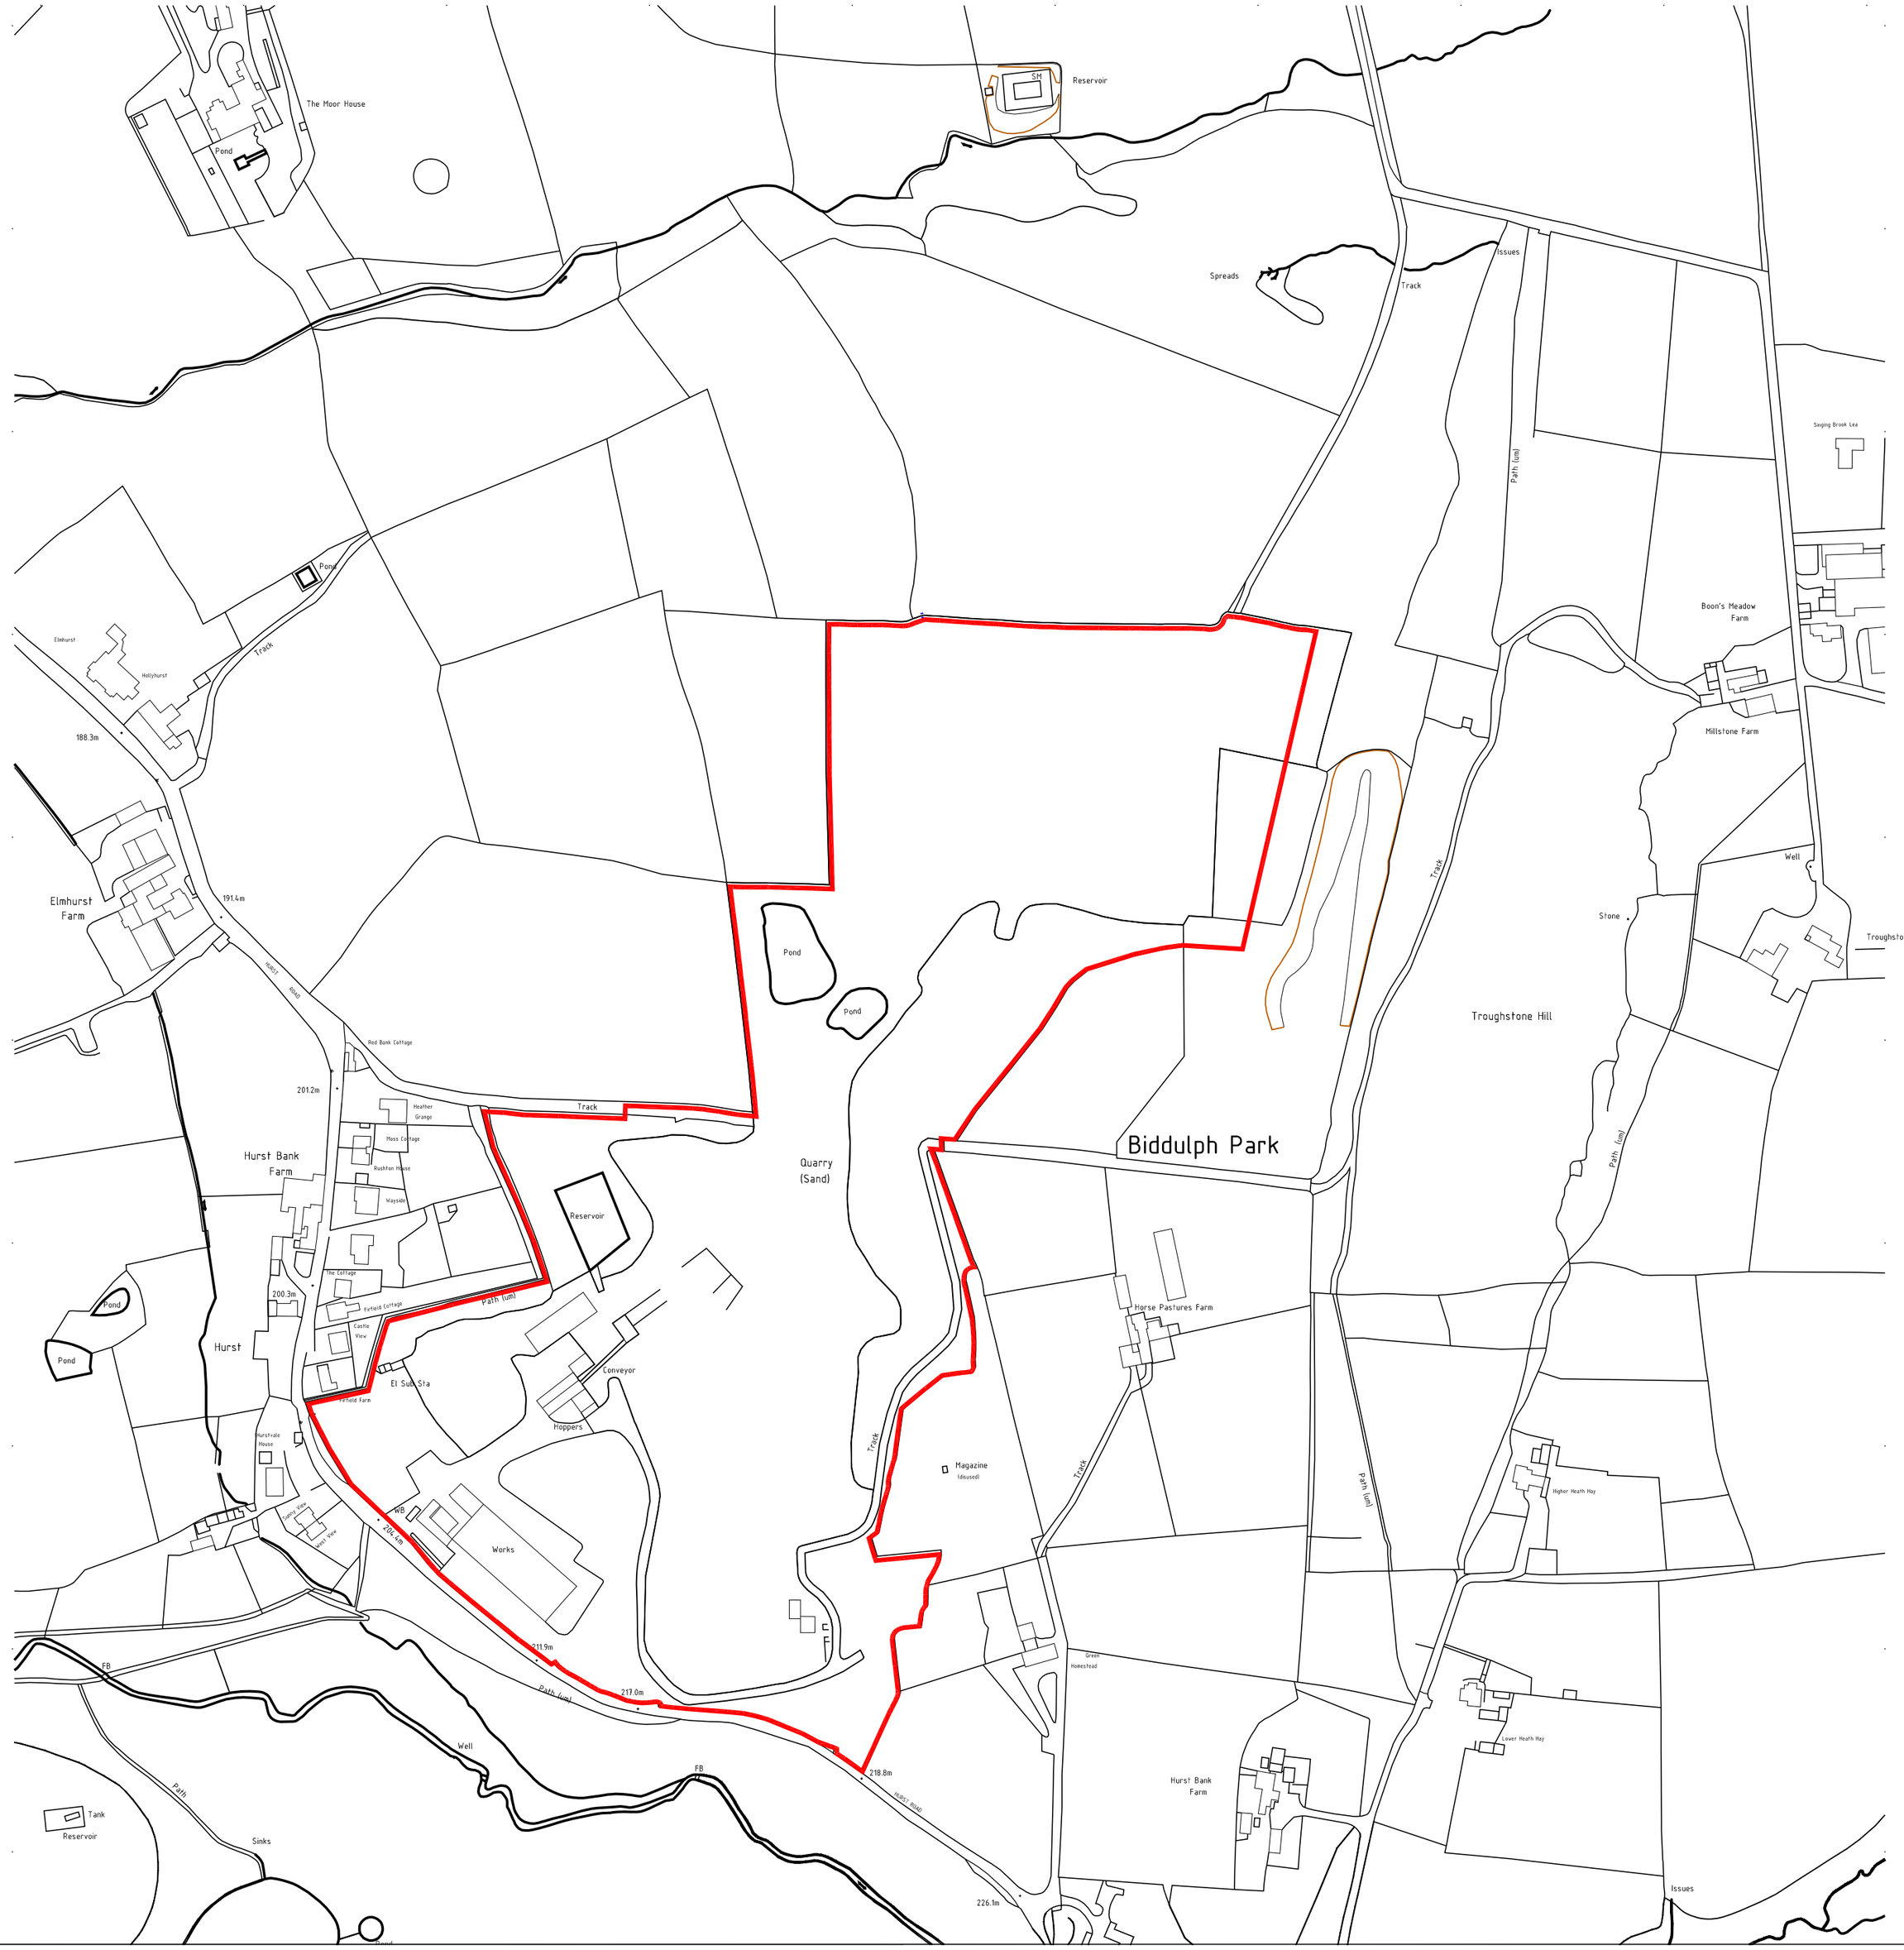

This drawing must not be scaled, and all dimensions to be checked on site, with all anomalies brought to the attention of the Architects. IF IN DOUBT, ASK!

PROJECT NO		DWG NO	REVISION
1930	-	101	B

DRAWING TITLE

LOCATION PLAN

*

PROJECT

HURST QUARRY
BIDDULPH

SCALE	DATE	DWN	CHK
1:2500@A2 xx@A3	09-15	--	--

REVISION/ISSUE

ISSUE

rev	date	description
A	02/16	BOUNDARY AMENDED
B	02/16	BLUE BOUNDARY REMOVED

Copyright reserved to the Architects. This drawing may not be used or reproduced without their written consent.

barrie newcombe ASSOCIATES

winnington hall, winnington,
northwich, cheshire, CW8 4DU
Tel: (01606) 782 500