

Site plan as existing 1:200

Site plan as proposed 1:200

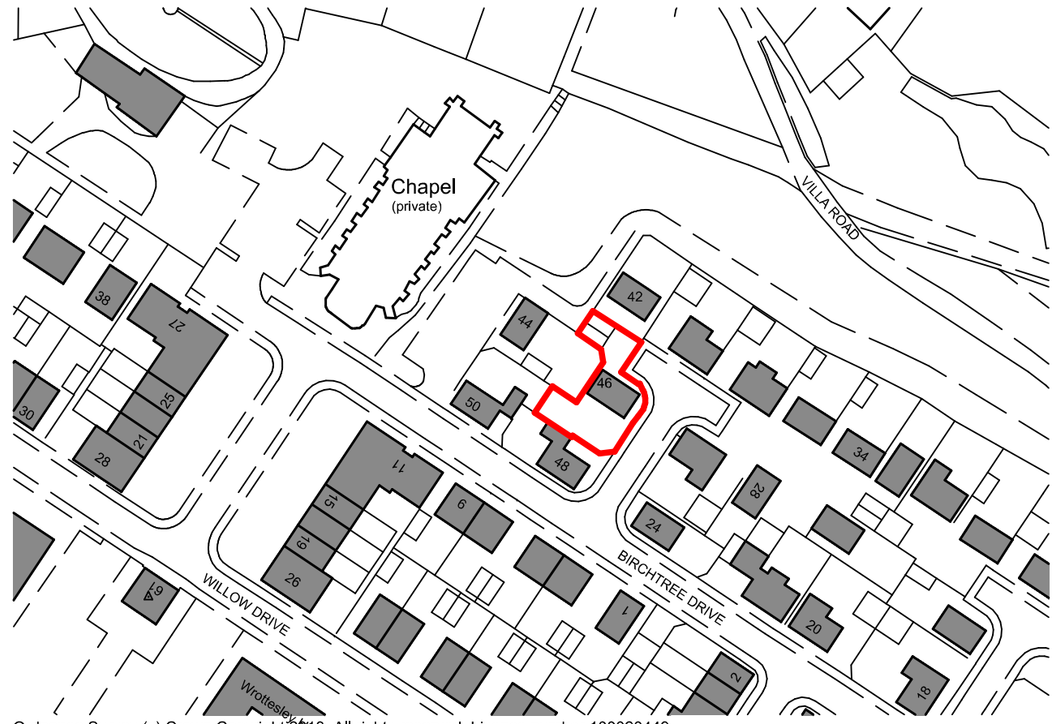

Ordnance Survey (c) Crown Copyright 2013. All rights reserved. Licence number 100020449

Metres
10 20 30 40 50 60 70 80 90 100
SCALE 1:1250

Site location plan 1:1250

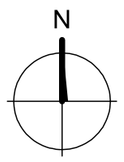

DBD Architectural Consultancy Ltd ©2016

1. Copyright is vested with DBD Architectural Consultancy Ltd.

2. All dimensions to be checked on site before proceeding.

3. Contractor to check/adjust dimensions of new work to suit existing conditions.
Do not assume existing structure or details are plumb, square or level.

4. Contractor must notify the architect of any discrepancies before proceeding.

5. All drawings to be read in conjunction with all other consultants drawings and specs.

Rev	Date	Description
A	06.03.17	Minor amendments

DBD Architectural Consultancy

DBD Architectural Consultancy Ltd
50 Broad Street, Leek,
Staffordshire, ST13 5NS
01538 383118
mail@dbdconsultants.co.uk
www.dbdconsultants.co.uk

Matt and Michelle Sherratt
46 Birchtree Drive,
Cheddleton,
ST13 7FE
Client

extension to the rear with inside alterations
Project

Title
site plans

Stage: Planning		
Size: A3	Date: 08.12.16	Job No: 1668-100
Scale: 1:1250 & 1:200		

Drawing Number: PL 01A