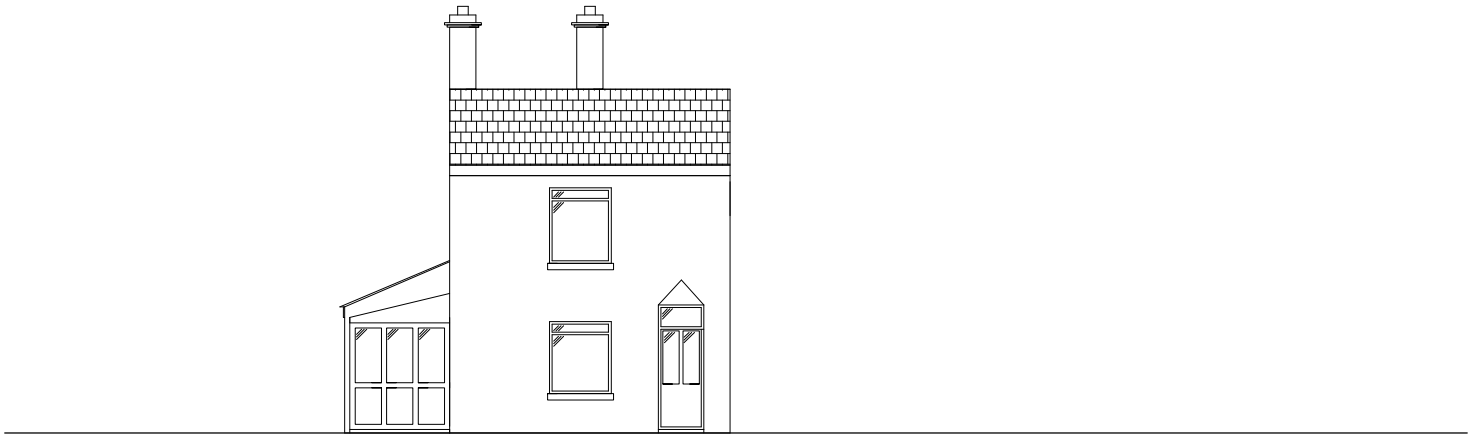

ELEVATION FRONT (EXISTING)

Rev D:-	Drawing Status	CLIENT SAM & PAUL LONGSHAW	ORDER / DRG NO. 1 OF 5	REV ~	
Rev C:-	APPROVAL	TITLE BIDD PROP FRONT ELEVATION EXISTING MOSS COTTAGE	SCALE 1:100 @ A3		
Rev B:-			DRAWN BY John Bettany DATE 12/10/16		
Rev A:-					

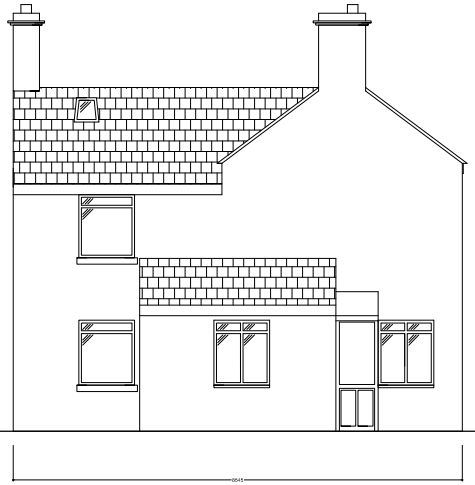

ELEVATION SIDE (EXISTING)

Rev D:-	Drawing Status	CLIENT SAM & PAUL LONGSHAW	ORDER / DRG NO. 2 OF 5	REV ~	
Rev C:-	APPROVAL	TITLE BIDD PROP SIDE ELEVATION EXISTING MOSS COTTAGE	SCALE 1:100		
Rev B:-			DRAWN BY John Bettany DATE 12/10/16		
Rev A:-					

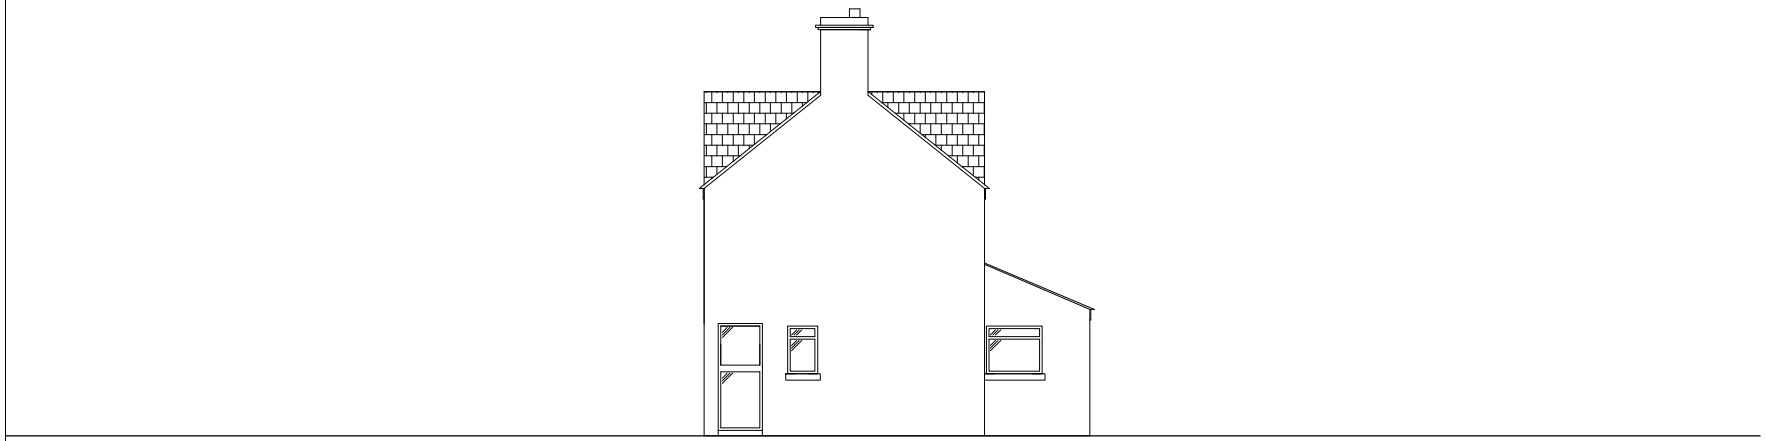

ELEVATION REAR (EXISTING)

Rev D:-	Drawing Status	CLIENT SAM & PAUL LONGSHAW	ORDER / DRG NO. 3 OF 5	REV ~	
Rev C:-	APPROVAL	TITLE BIDD PROP REAR ELEVATION EXISTING MOSS COTTAGE	SCALE 1:100		
Rev B:-			DRAWN BY John Bettany DATE 12/10/16		
Rev A:-					

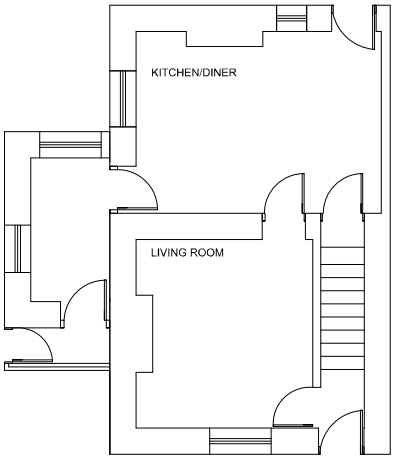

PLAN GROUND FLOOR (EXISTING)

Rev D:-	Drawing Status	CLIENT SAM & PAUL LONGSHAW	ORDER / DRG NO. 4 OF 5	REV ~	
Rev C:-	APPROVAL	TITLE BIDD PROP GRD FLOOR PLAN EXISTING MOSS COTTAGE	SCALE 1:100		
Rev B:-			DRAWN BY John Bettany DATE 12/10/16		
Rev A:-					

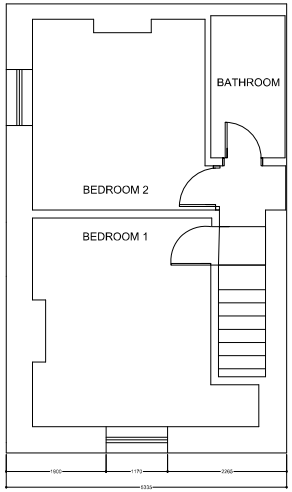

PLAN 1ST FLOOR (EXISTING)

Rev D:-	Drawing Status	CLIENT SAM & PAUL LONGSHAW	ORDER / DRG NO. 5 OF 5	REV ~	
Rev C:-	APPROVAL	TITLE BIDD PROP 1ST FLOOR PLAN EXISTING MOSS COTTAGE	SCALE 1:100		
Rev B:-			DRAWN BY John Bettany DATE 12/10/16		
Rev A:-					