PROPOSED EXTENSION

EXISTING



ELEVATION FRONT EXTENSION

Rev D:-	Drawing Status	CLIENT SAM & PAUL LONGSHAW	ORDER / DRG NO. 1 OF 5	REV ~	
Rev C:-	APPROVAL	TITLE BIDD PROP - PROPOSED FRONT ELEVATION MOSS COTTAGE	SCALE 1:50		
Rev B:-			DRAWN BY John Bettany DATE 12/10/16		
Rev A:-					

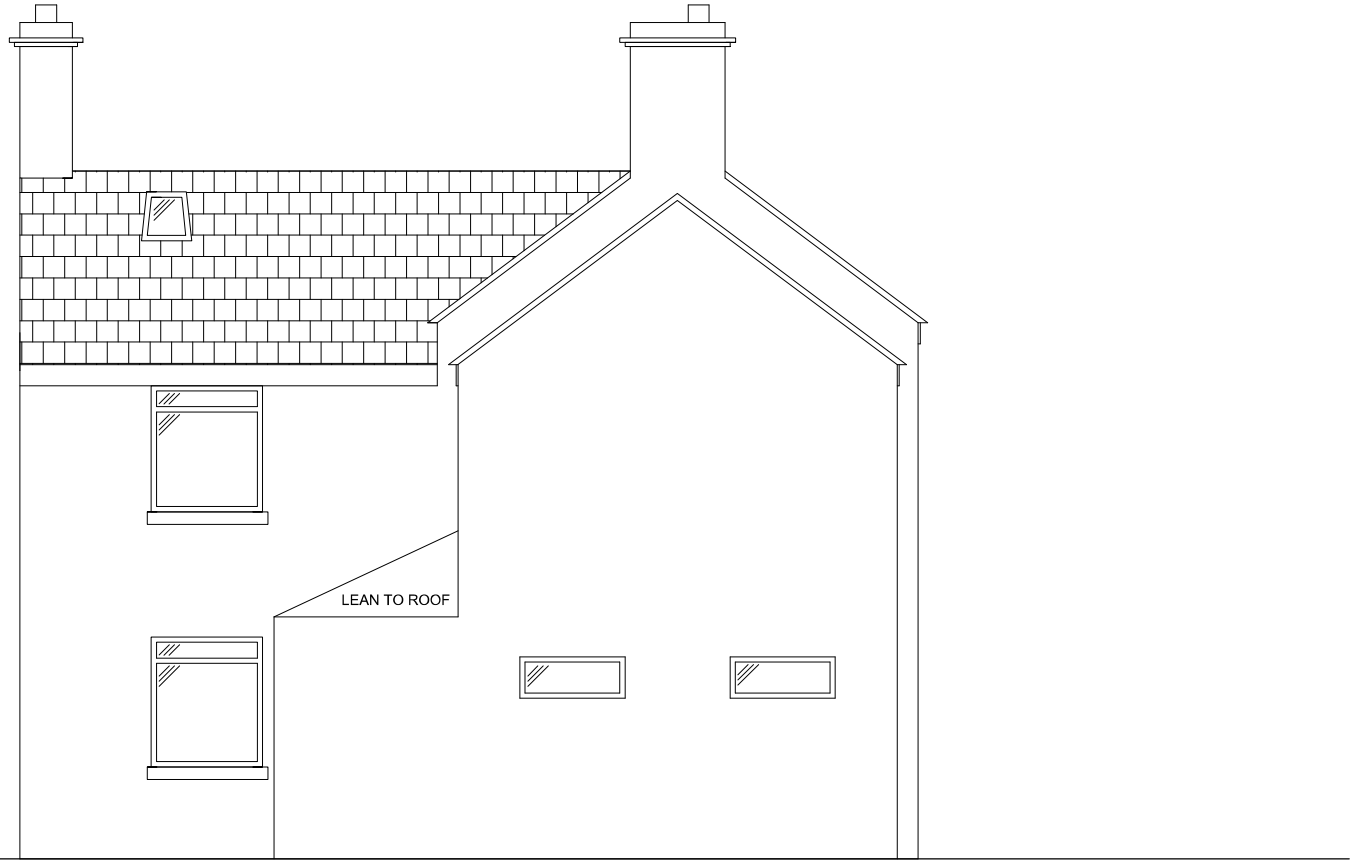

ELEVATION SIDE SHOWING EXTENSION

Rev D:- Rev C:- Rev B:- Rev A:-	Drawing Status APPROVAL	CLIENT SAM & PAUL LONGSHAW TITLE BIDD PROP - PROPOSED SIDE ELEVATION MOSS COTTAGE	ORDER / DRG NO. 2 OF 5 SCALE 1:50 DRAWN BY John Bettany DATE 12/10/16	REV ~	

EXISTING

PROPOSED EXTENSION

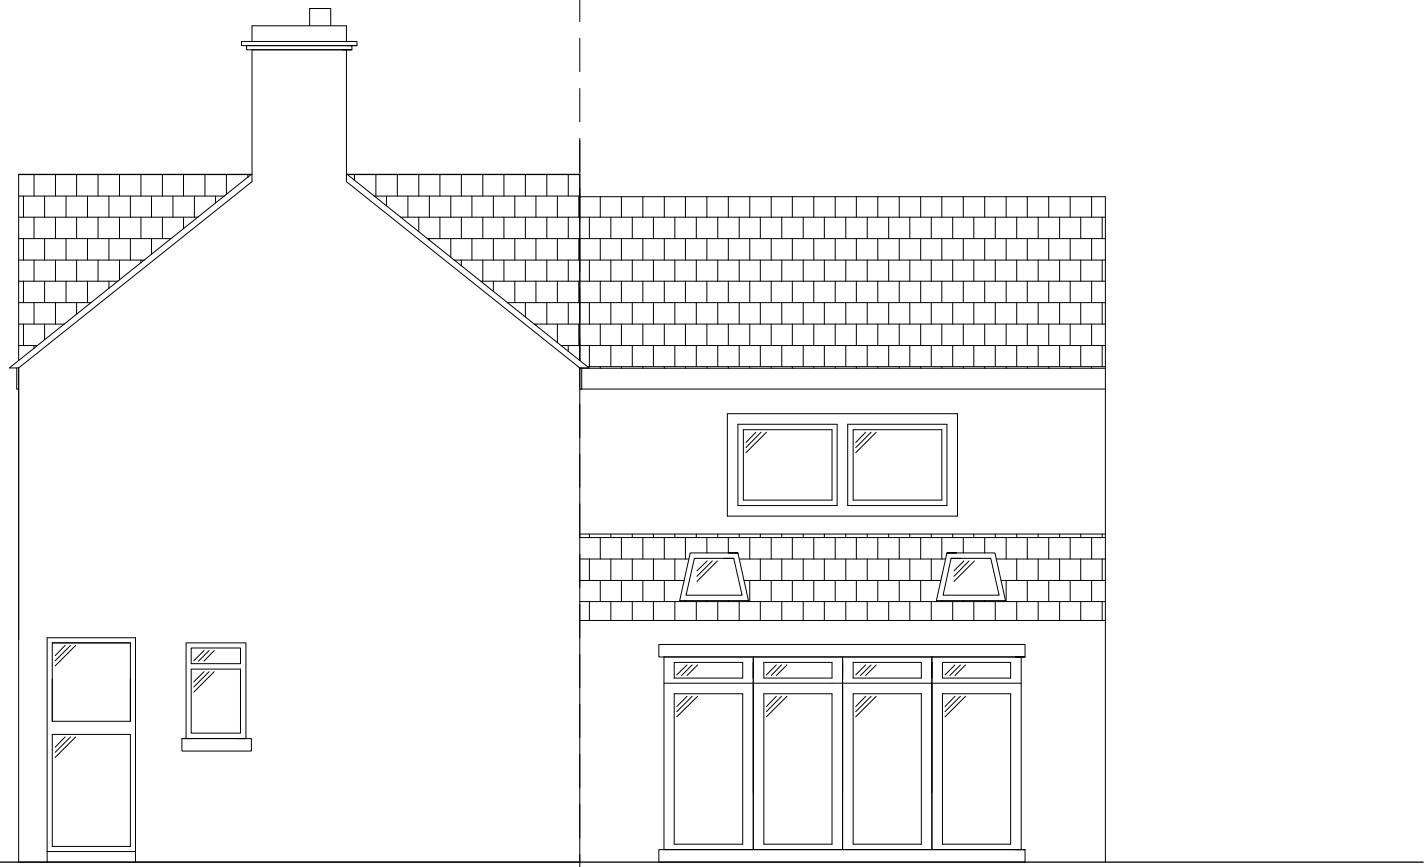

ELEVATION REAR

Rev D:-	Drawing Status	CLIENT SAM & PAUL LONGSHAW	ORDER / DRG NO. 3 OF 5	REV ~	
Rev C:-	APPROVAL	TITLE BIDD PROP - PROPOSED REAR ELEVATION MOSS COTTAGE	SCALE 1:50		
Rev B:-			DRAWN BY John Bettany DATE 12/10/16		
Rev A:-					

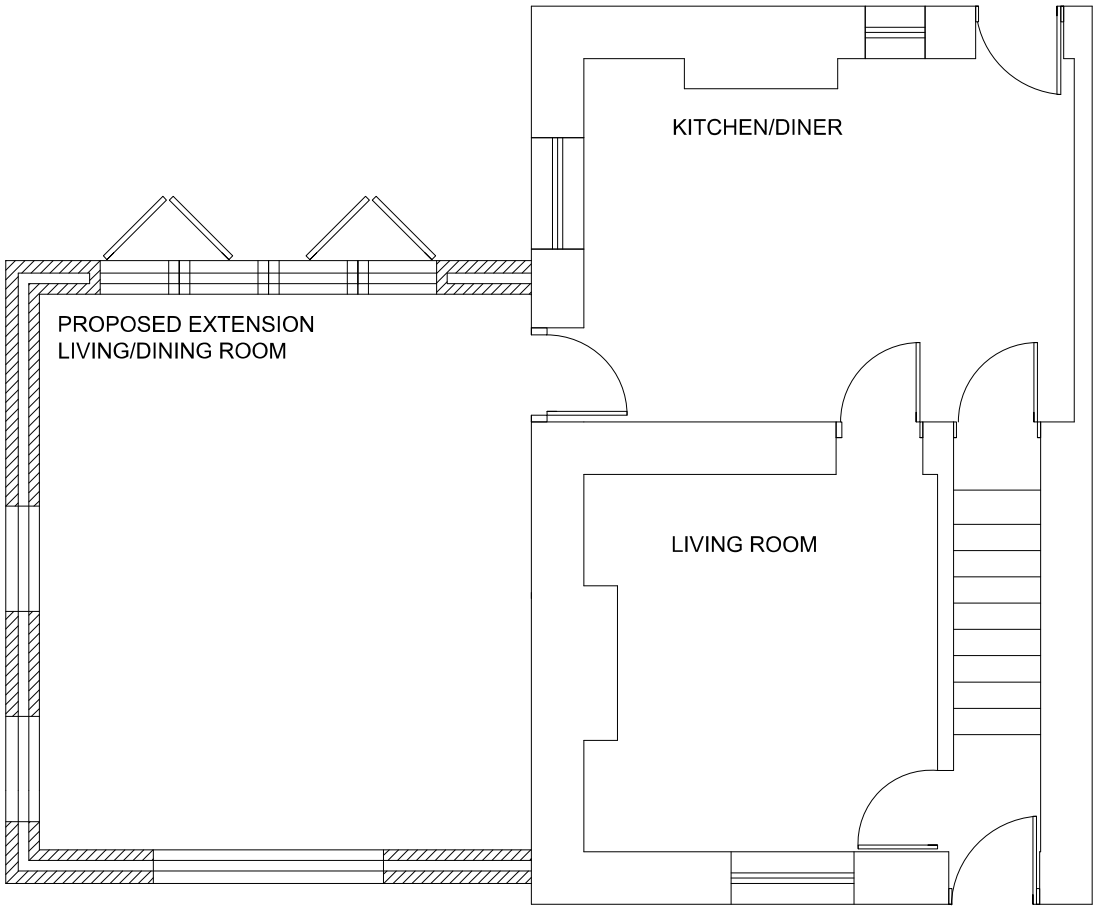

PLAN GROUND FLOOR (PROPOSED)

Rev D:-	Drawing Status	CLIENT SAM & PAUL LONGSHAW	ORDER / DRG NO. 4 OF 5	REV ~	
Rev C:-	APPROVAL	TITLE BIDD PROP - PROPOSED GROUND FLOOR PLAN MOSS COTTAGE	SCALE 1:50		
Rev B:-			DRAWN BY John Bettany DATE 12/10/16		
Rev A:-					

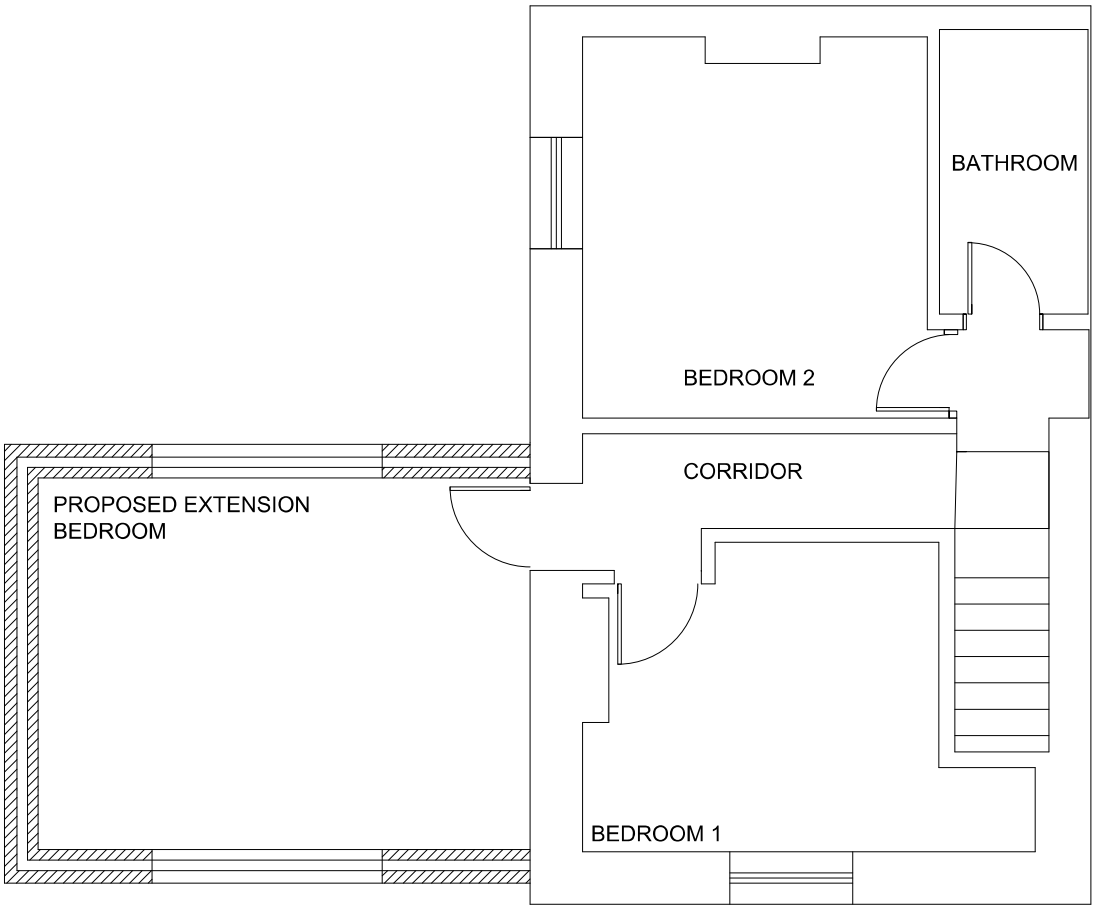

PLAN 1ST FLOOR (PROPOSED)

Rev D:- Rev C:- Rev B:- Rev A:-	Drawing Status APPROVAL	CLIENT SAM & PAUL LONGSHAW TITLE BIDD PROP - PROPOSED 1ST FLOOR PLAN MOSS COTTAGE	ORDER / DRG NO. 5 OF 5 SCALE 1:50 DRAWN BY John Bettany DATE 12/10/16	REV ~	