

This drawing is copyright and should not be reproduced without permission.
The contractor is responsible for checking dimensions and levels and drainage inverts prior to commencing works - any discrepancy to be verified before proceeding.-figured dimensions only to be worked to: DO NOT SCALE.
All work to be carried out in accordance with the current Building Regulations, British Standards/Codes of practice and statutory authority bye -laws and recommendations.

Revision	Comments	Date




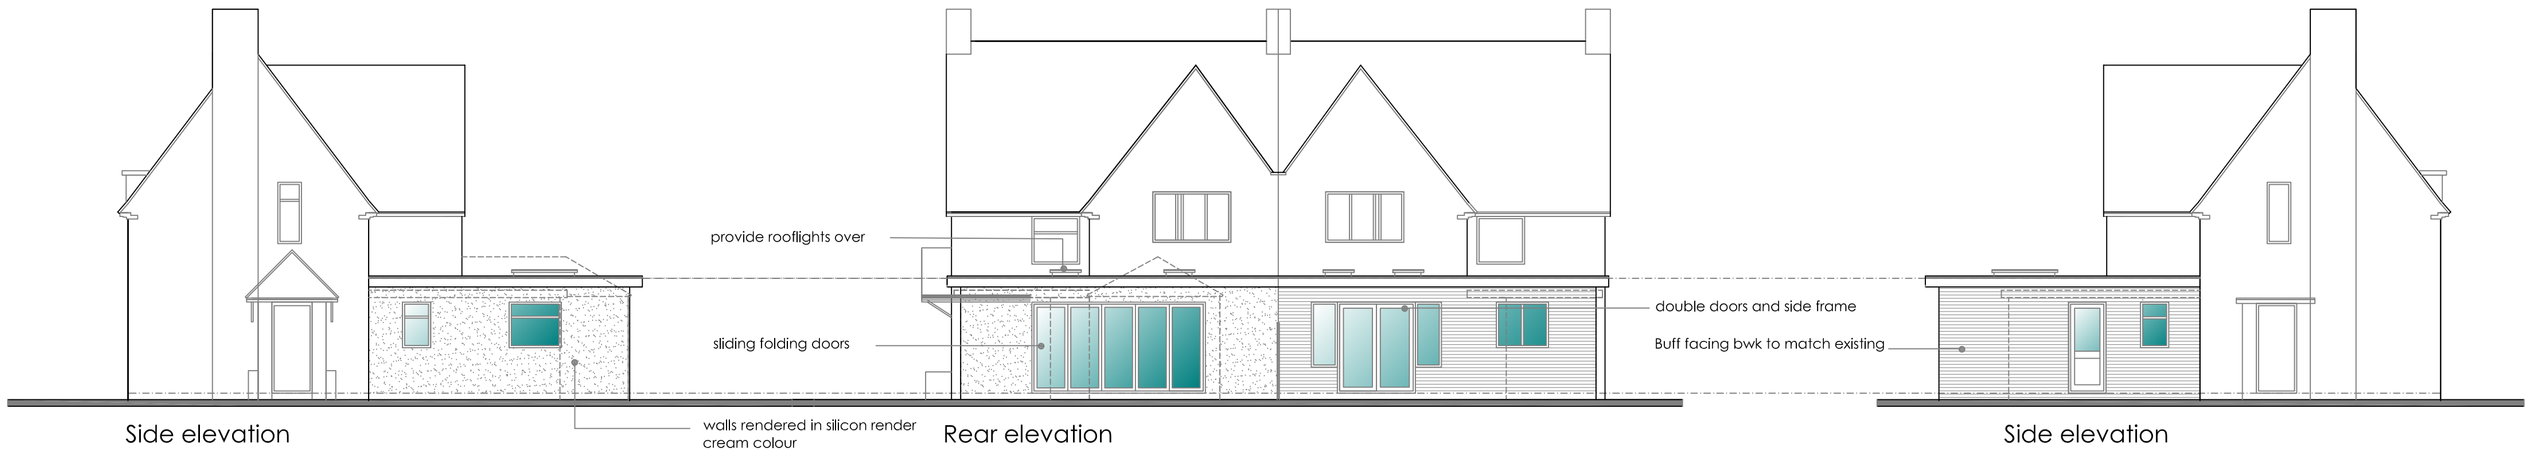


site plan 1:500

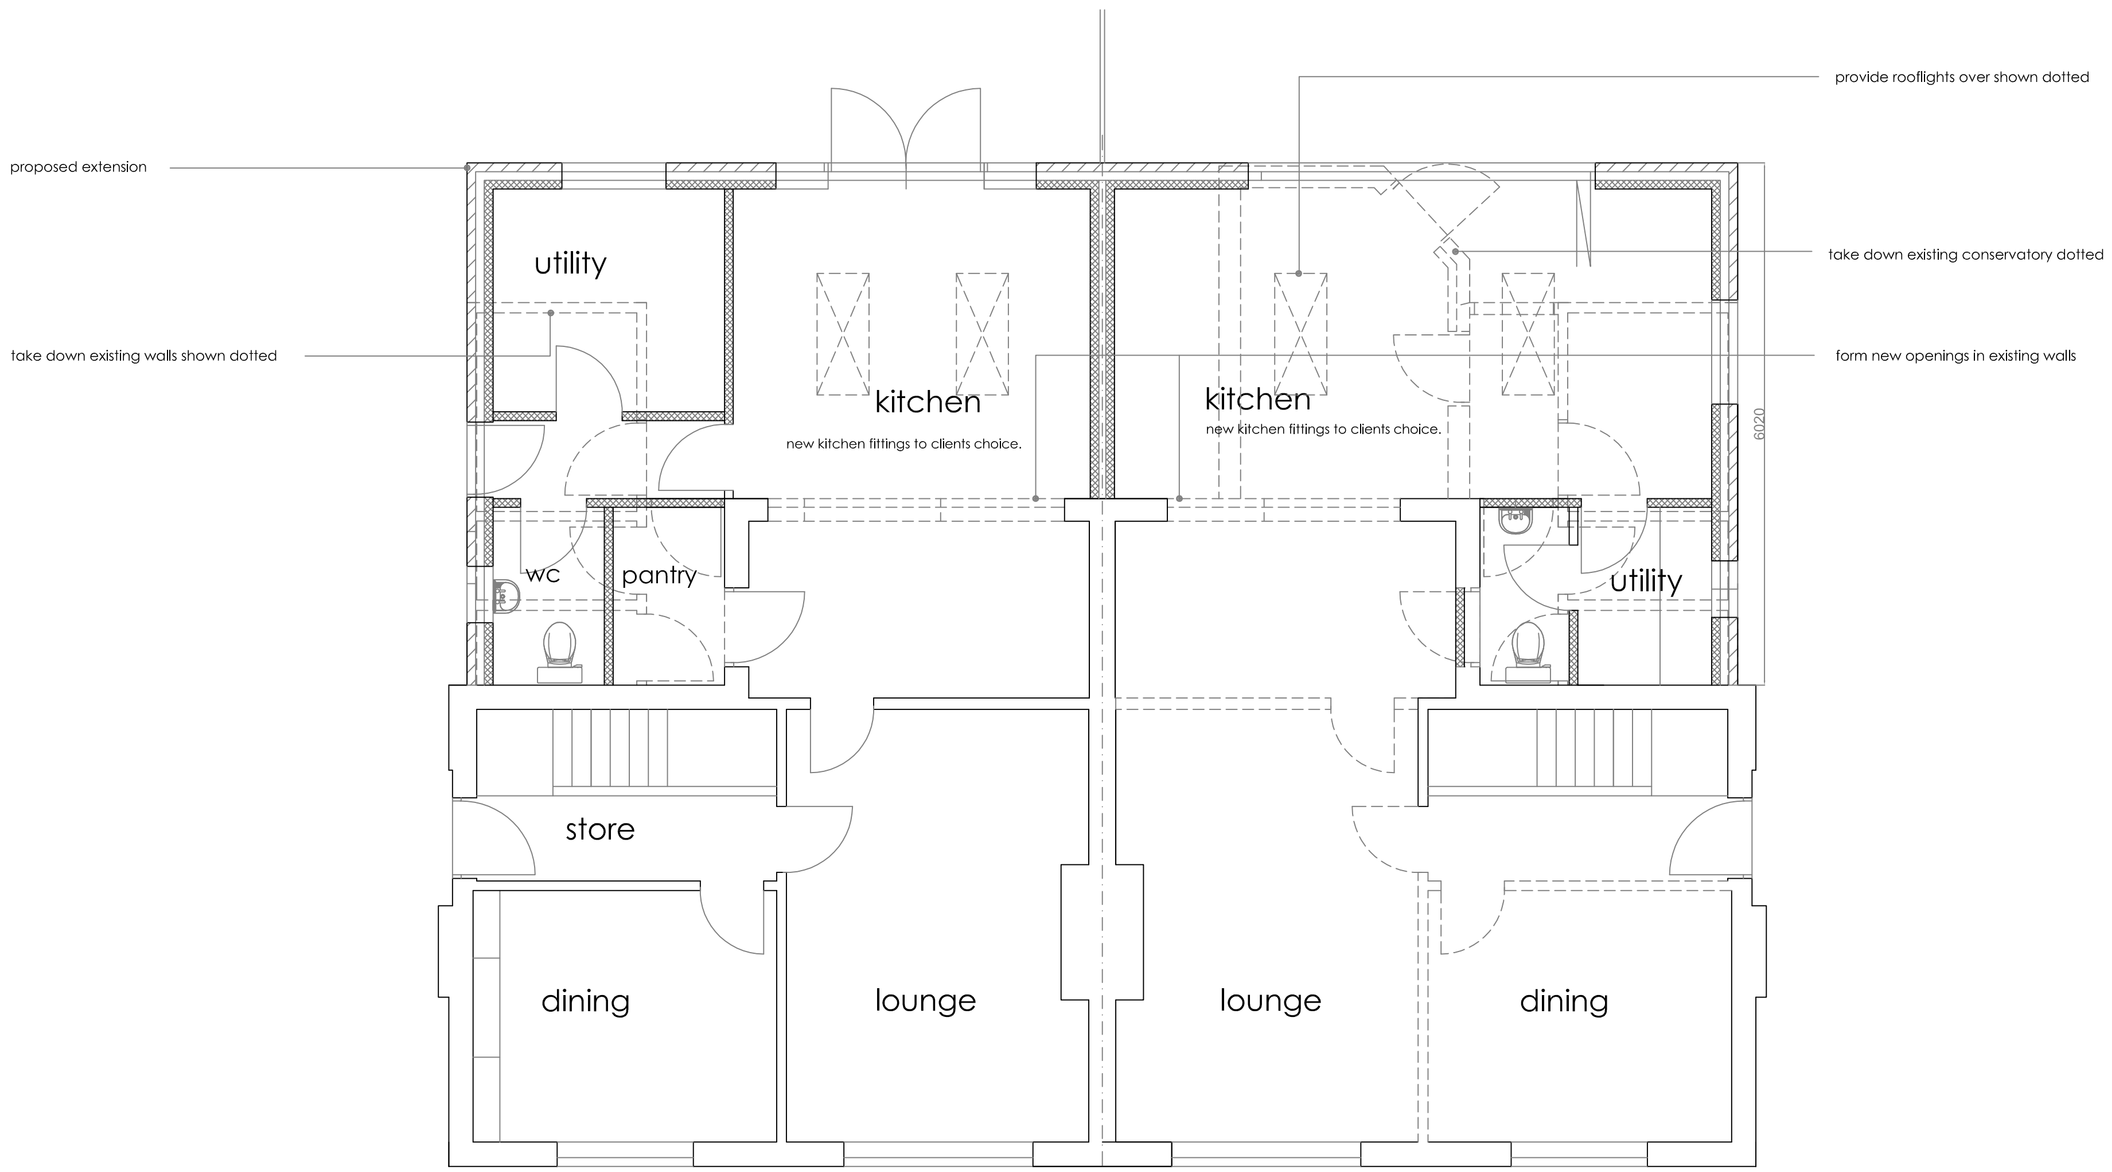

Ground floor plan

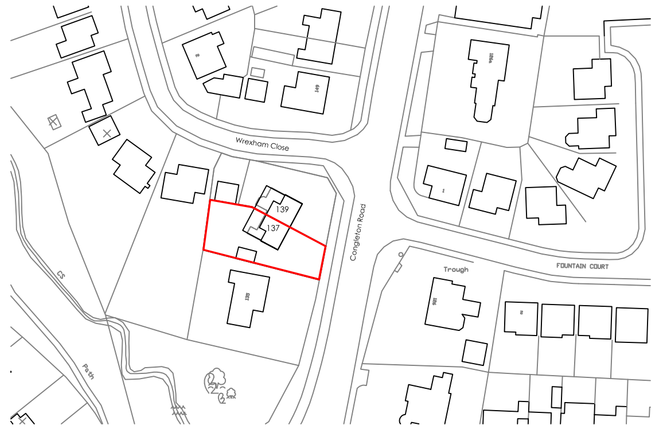

location plan 1:1250

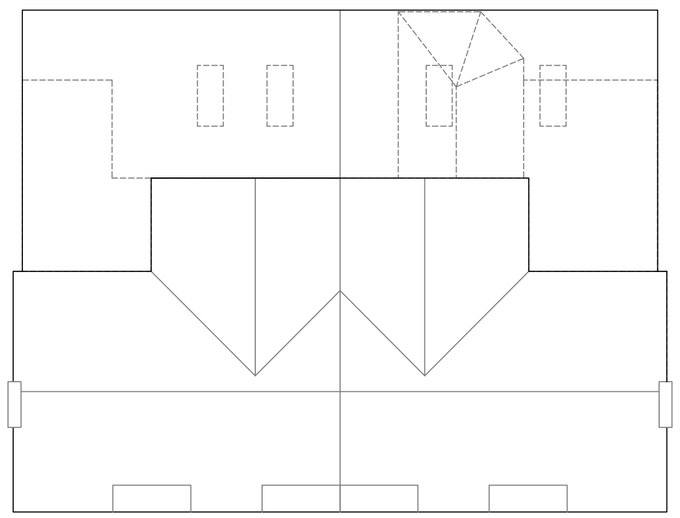

Roof plan

Robert Berry MCIAT
Architectural services
10 Truro Close, Congleton, Cheshire, CW12 3BD
t : 01260 279098 m : 07790 179093 e: robert.berry10@yahoo.co.uk

Client
Mr D Craddock & Mr P Hebron

Project
Proposed extension at
137 Congleton Road, Biddulph,
ST8 6QJ

Title
Scheme layout plan

Scale @A1 1:50 1:100
Date Feb 2017
Drg no 1676 /137 Rev