North

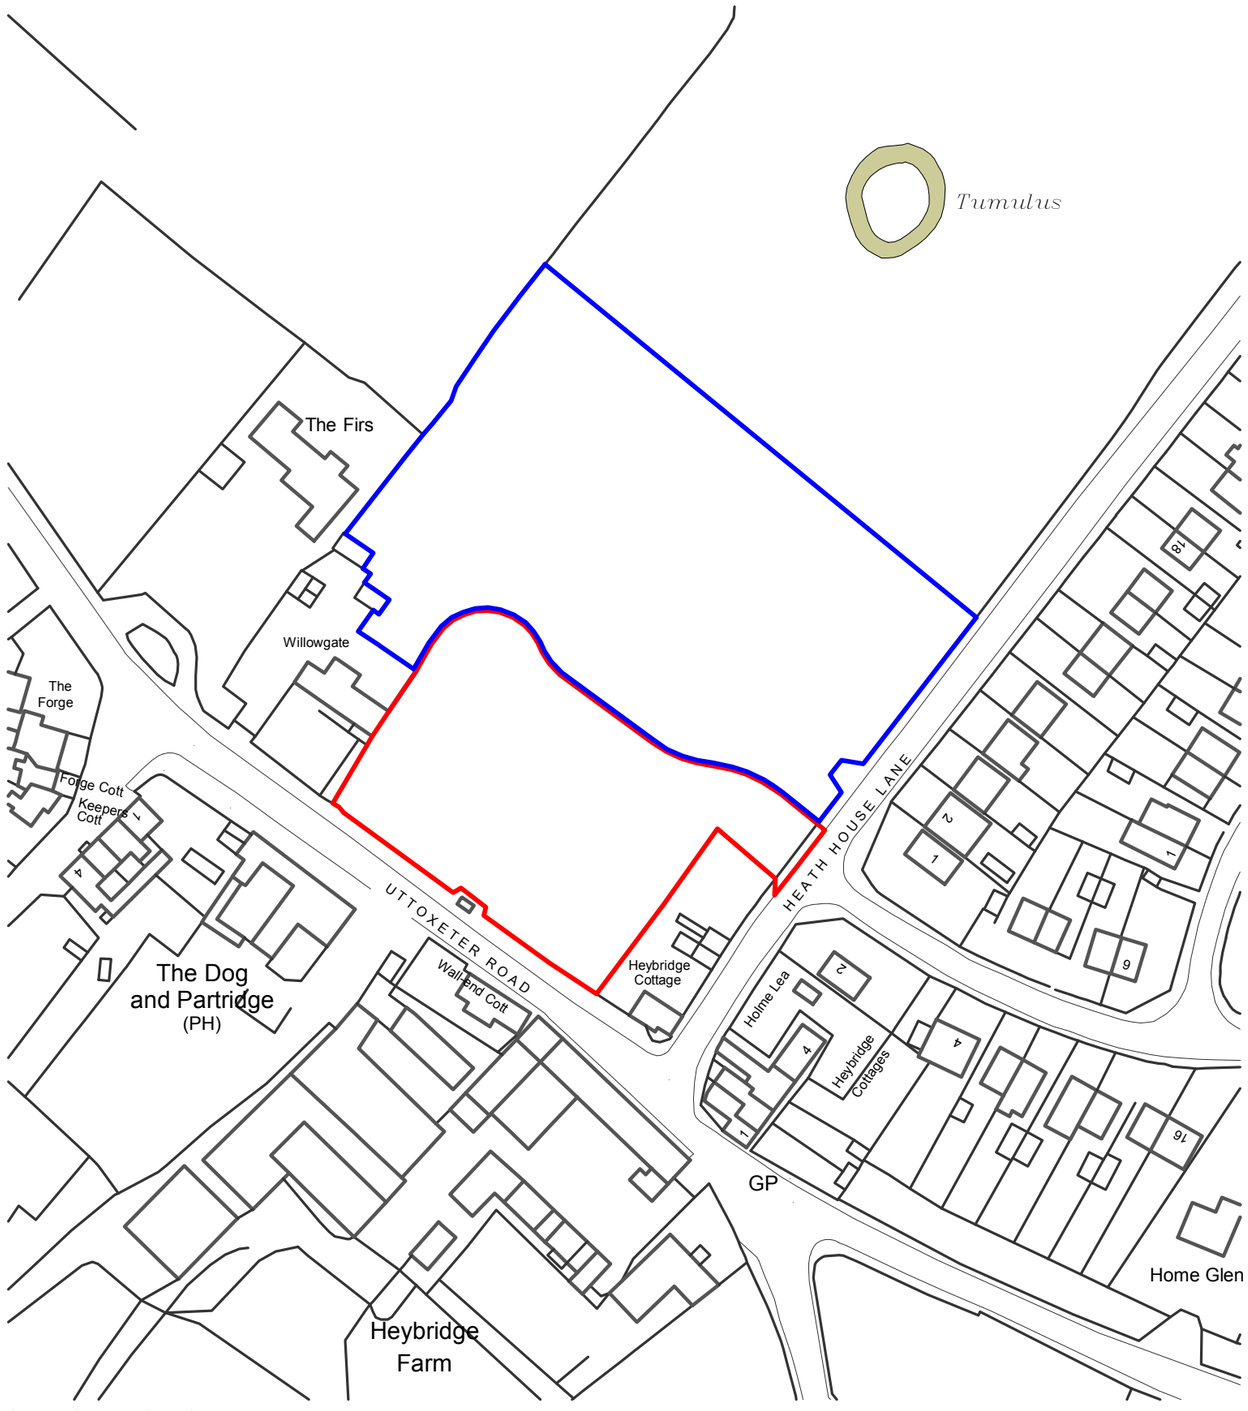

Ordnance Survey, (c) Crown Copyright 2016. All rights reserved. Licence number 100022432

Rev	Date	Drawn	Description
A	6.3.17	SAT	boundary updated

ctd architects

Clerk Bank House
Clerk Bank
LEEK
Staffordshire
ST13 5HE

t : 01538 373477
f : 01538 386503
e : info@ctdarchitects.co.uk
w : www.ctdarchitects.co.uk

ctd architects © 2016

- This drawing is copyright.
- All dimensions to be checked on site before proceeding.
- Contractor must notify the architect of any discrepancies before proceeding.
- Contractor to check/adjust dimensions of new work to suit existing conditions. Do not assume existing structure or details are plumb, square or level.
- All drawings to be read in conjunction with all other consultants drawings and specs.

Client

Staffordshire Rural Development Ltd

Project

Residential Development
Uttoxeter Road, Lower Tean

Scale 1:1250 | Size A3 | Drawn AM | Chk'd PR | Date 21/12/16

Status

PLANNING

Title

Site Location Plan

Job No. 1665 | Drawing No. AL01 | Rev. A