Copyright of this drawing is vested in the Architect and it must not be copied or reproduced without consent. Figured dimensions only are to be taken from this drawing. All contractors must visit the site and be responsible for taking and checking all dimensions relative to their work. Hulme Upright Ltd are to be advised of any variation between drawings and site conditions.
DO NOT SCALE OFF THIS DRAWING.....IF IN DOUBT ASK

Rev.	Drawn	Comments	Date

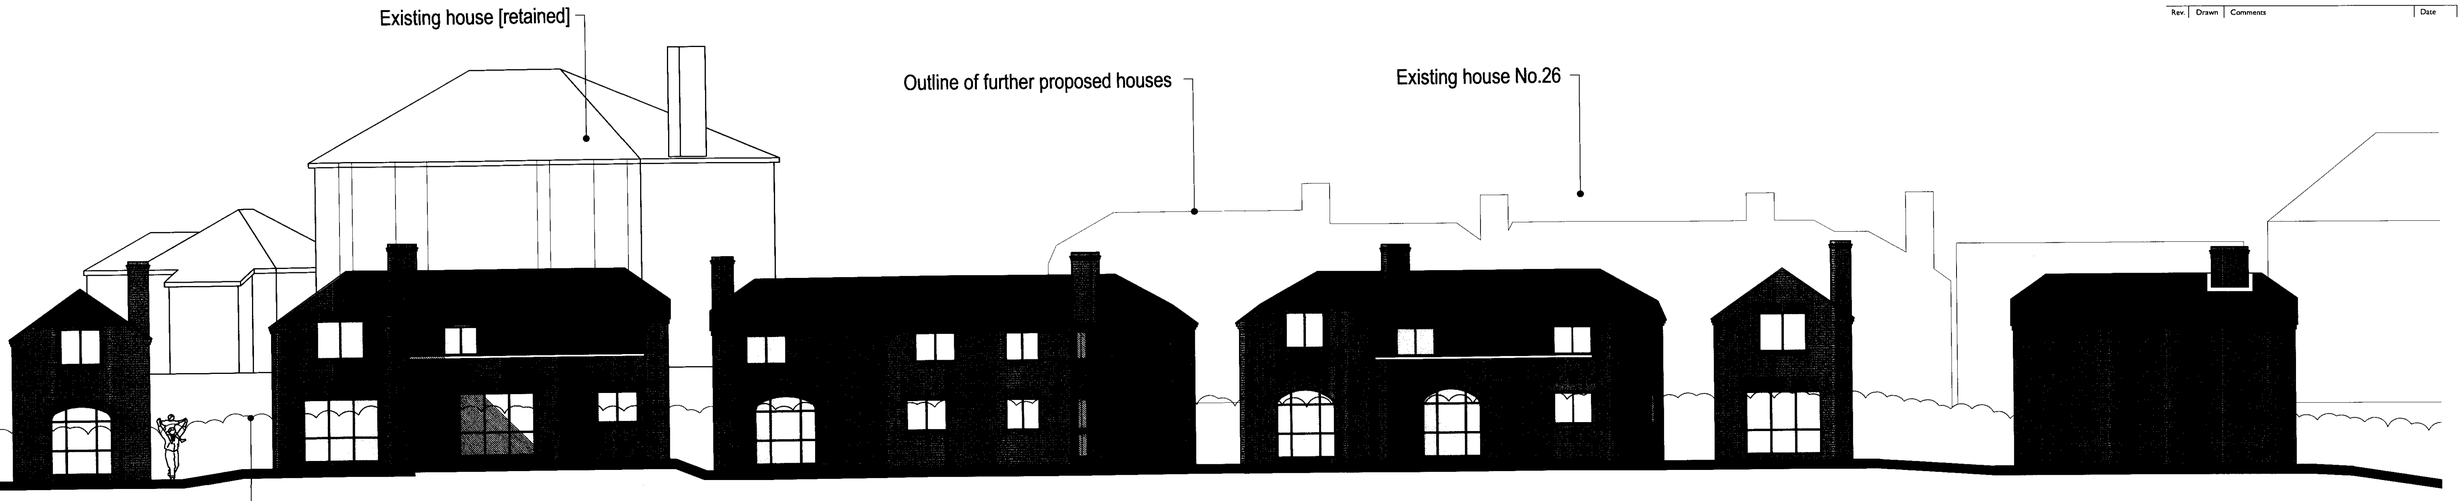

EAST ELEVATION [FROM FIELD.]



WEST ELEVATION.

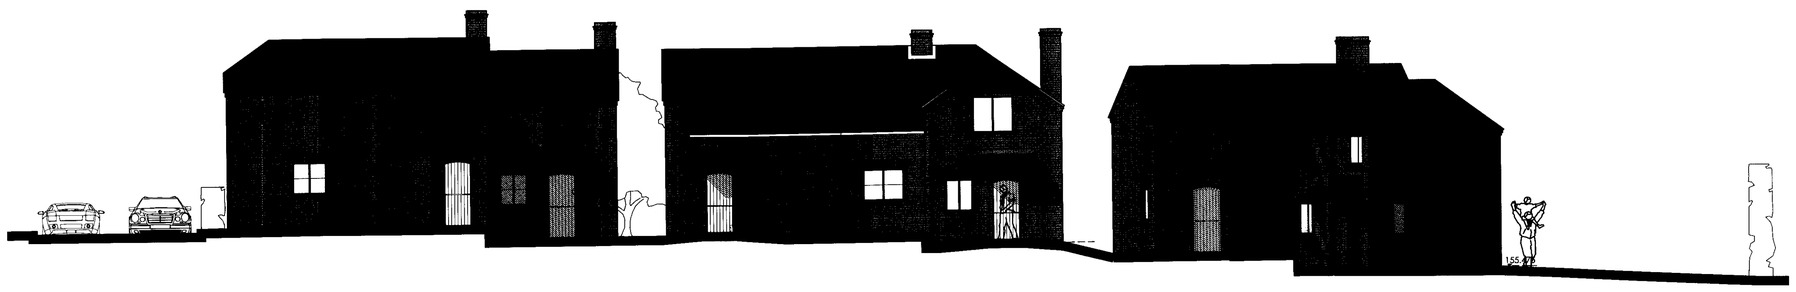

WEST CENTRAL AREA.

hulmeupright

Highpoint
Festival Park
Hanley
Stoke-on-Trent
ST1 5SH

MANCHESTER
STOKE-ON-TRENT

Tel: 01782 208 600
Fax: 01782 206 080

Email: stoke@hu-arch.co.uk
www.hulmeupright.co.uk

architects townplanners interiordesigners cdmco-ordinators landscapearchitects

Client
MR.J.KEATES

Project
PROPOSED STARTER HOMES, ALVERTON
DENSTON LANE, ALTON

Title
PROPOSED STREET SCENE ELEVATIONS

Status
PLANNING

Date 28.10.09
Drawn GLP

Scale @A1 1:100
Checked

Project No Drawing No.
21289_AP[0]10
Rev

File Ref: H:\ REF