all heights, sizes and dimensions should be checked on site by the contractor before any work is put in hand.

figured dimensions should be taken in preference to scaling and any errors or omissions reported to the architect at once

This drawing has been prepared in accordance with the CDM [Construction Design and Management] and all foreseeable design risks to those involved or affected by construction have been avoided wherever possible

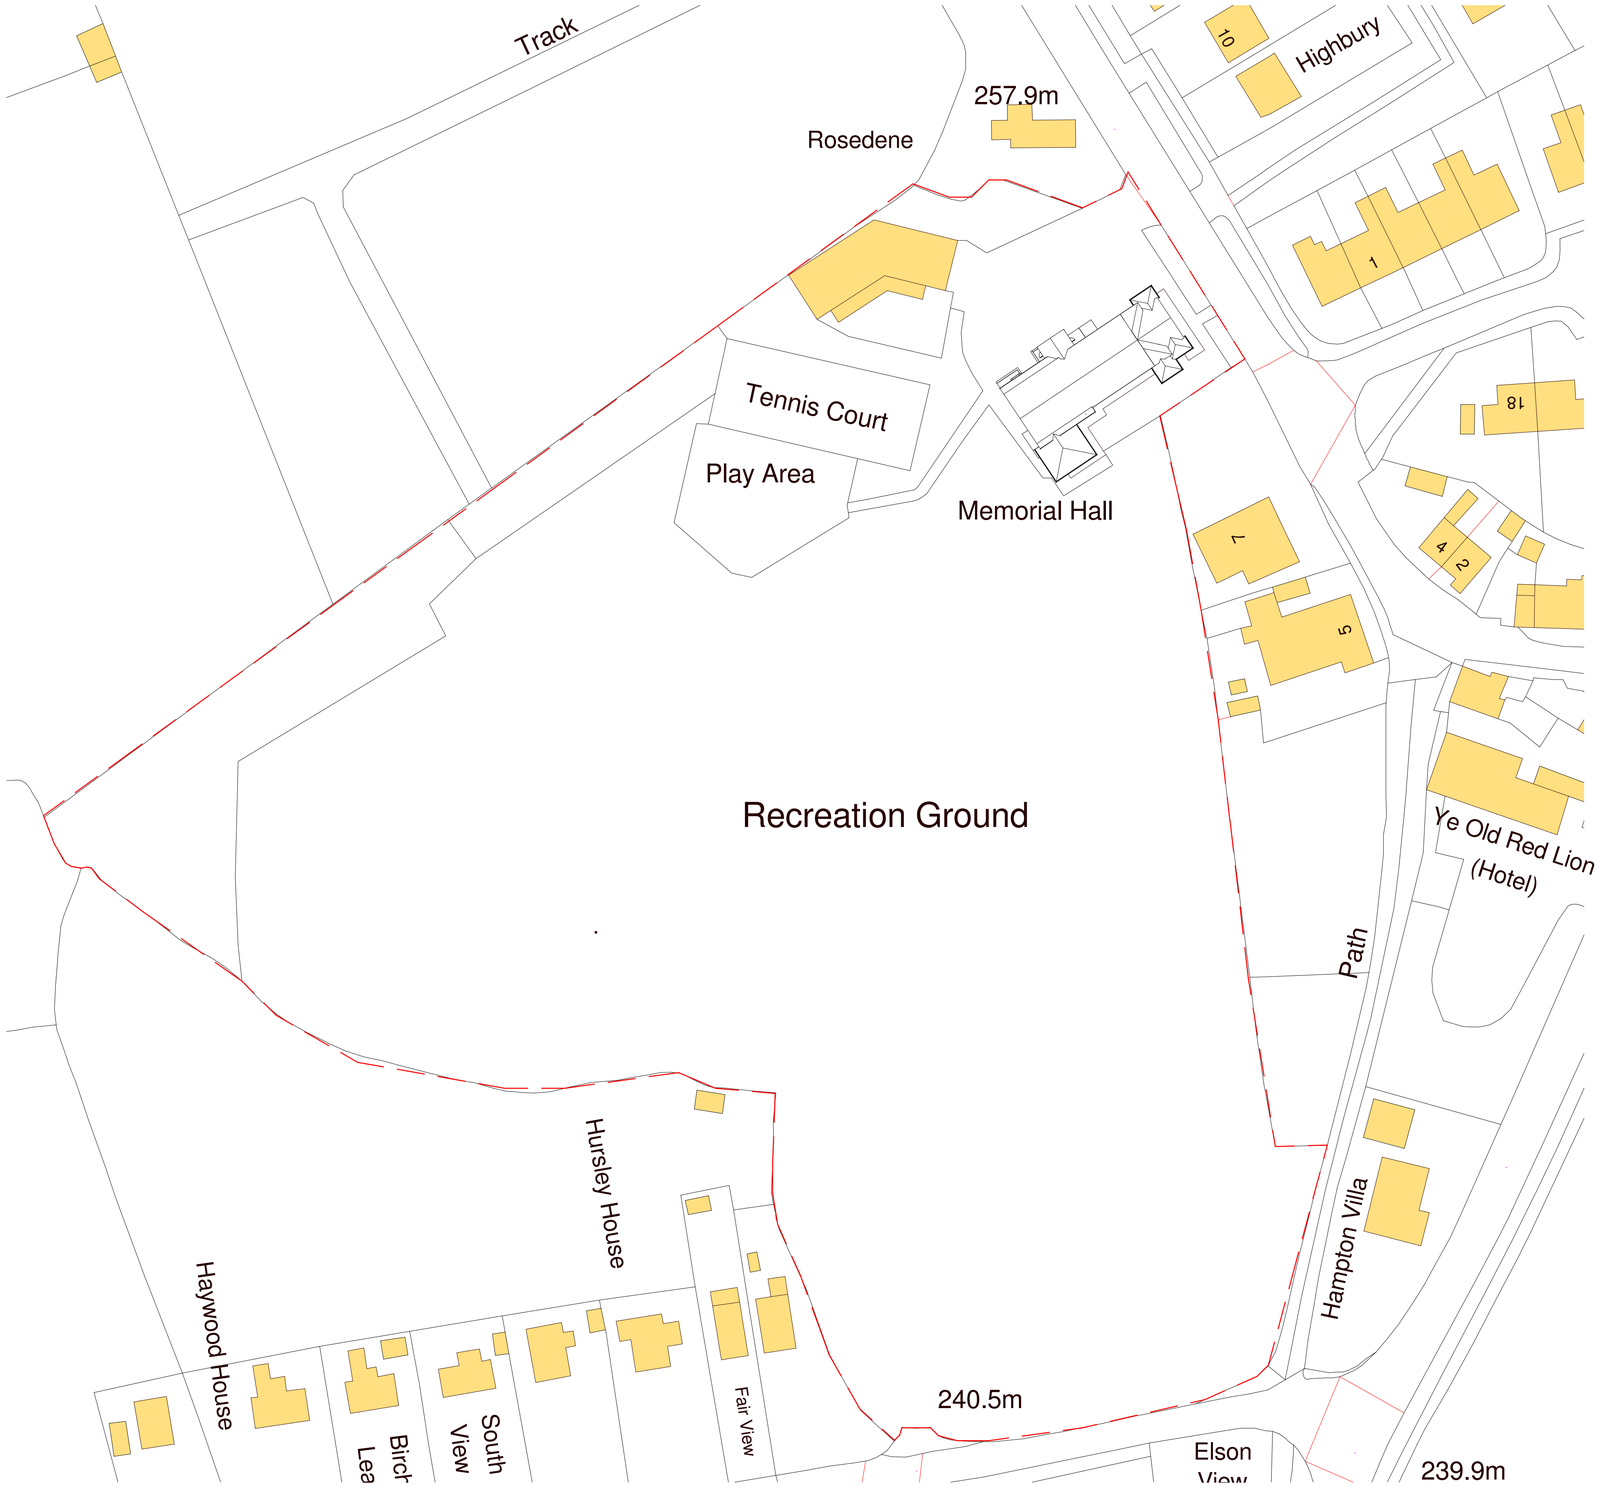

EXISTING SITE PLAN 1:500

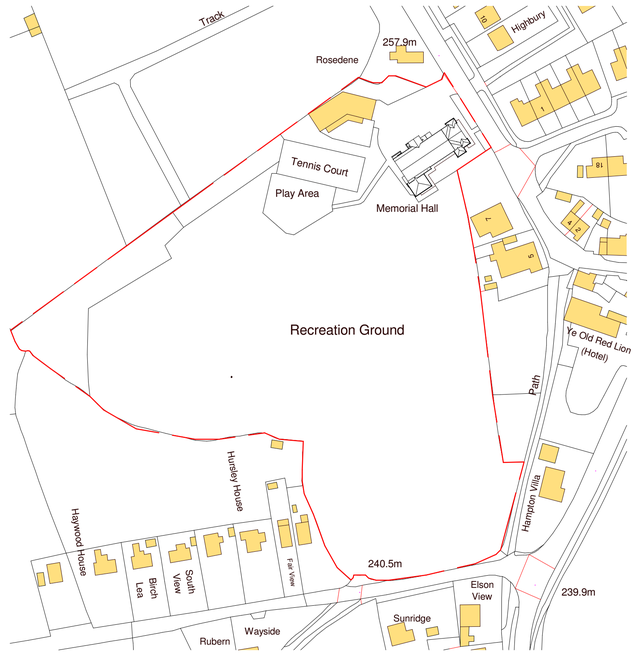

EXISTING SITE LOCATION PLAN 1:1250

North

PLANNING PERMISSION

Rev	Date	By	Detail

Drawing status

Client
Owner

Project/Location
IPSTONES MEMORIAL HALL

Enter address here

SMYTHEMAN ARCHITECTURAL

12 High Street
Tean, Stoke-on-Trent
ST10 4DZ
United Kingdom

T +44 (0)1538 722097
F +44 (0)1538 722185
mail@smytheman.co.uk
www.smytheman.co.uk

Drawing title
EXISTING SITE PLAN

Scale(s)	Date	Drawn	Checked
As indicated @A1	08/21/15	Author	Checker

Drawing number **2917- 01**

Revision

\\NAS-6E-EB-28\Documents\Drawings\Current Drawings\2917 IPSTONES MEMORIAL HALL\PLANNING\2917 IPSTONES MEMORIAL HALL(Recovery).rvt