Copyright of this drawing is vested in the Architect and it must not be copied or reproduced without consent. Figured dimensions only are to be taken from this drawing. All contractors must visit the site and be responsible for taking and checking all dimensions relative to their work. Hewitt&Carr Architects Ltd are to be advised of any variation between drawings and site conditions.
DO NOT SCALE OFF THIS DRAWING.....IF IN DOUBT ASK

Rev.	Drawn	Comments	Date

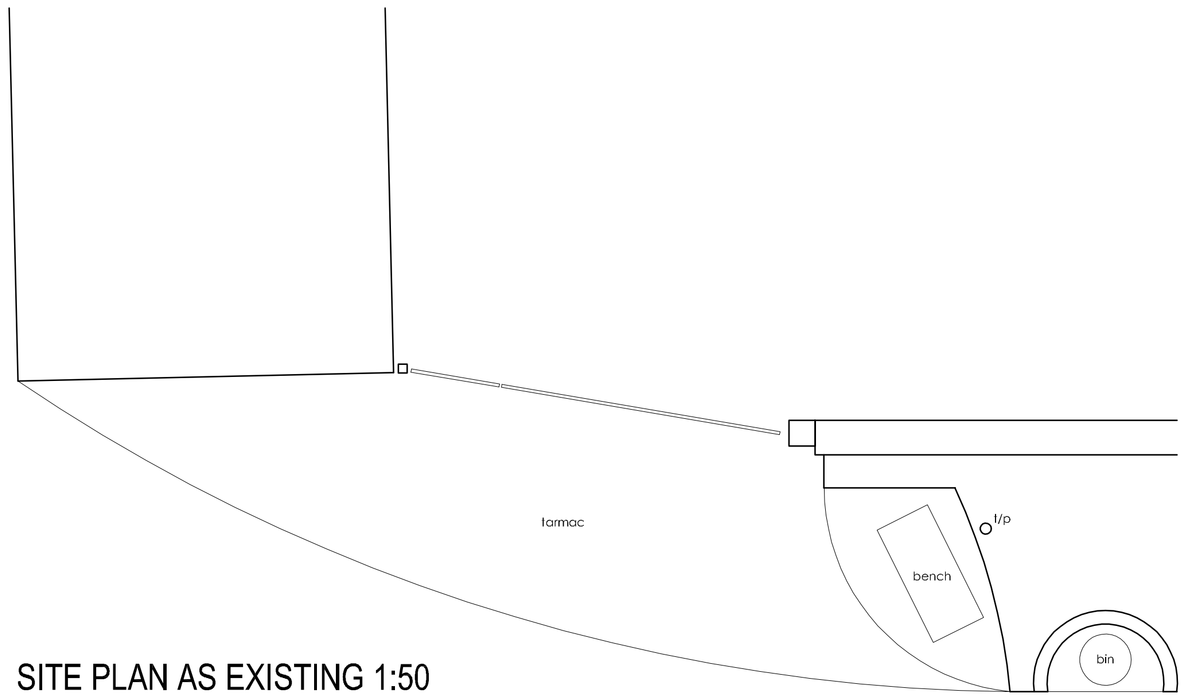

SITE PLAN AS EXISTING 1:50

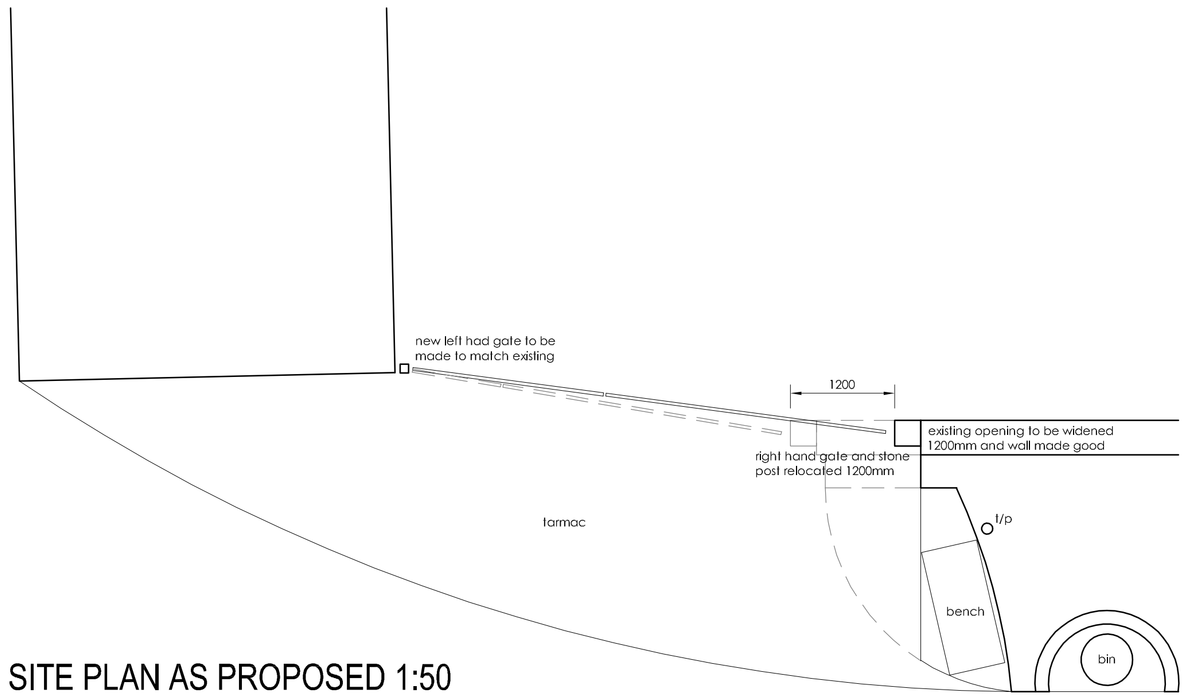

SITE PLAN AS PROPOSED 1:50

Ordnance Survey © Crown copyright 2017 All rights reserved. Licence number 100051789

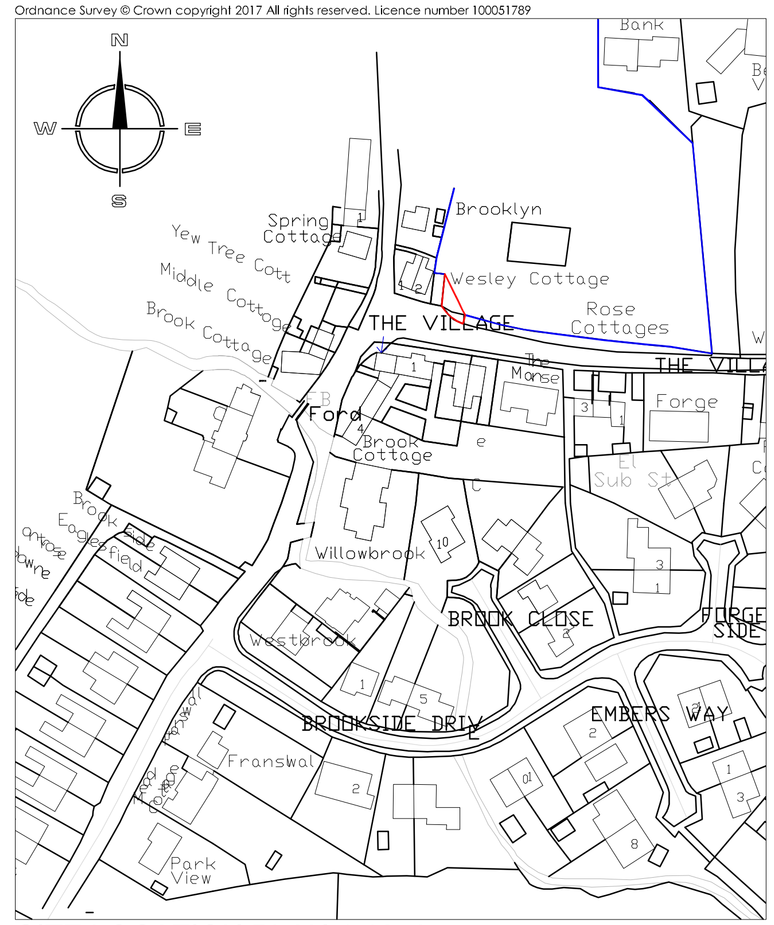

SITE LOCATION PLAN 1:1250

Ordnance Survey © Crown copyright 2017 All rights reserved. Licence number 100051789

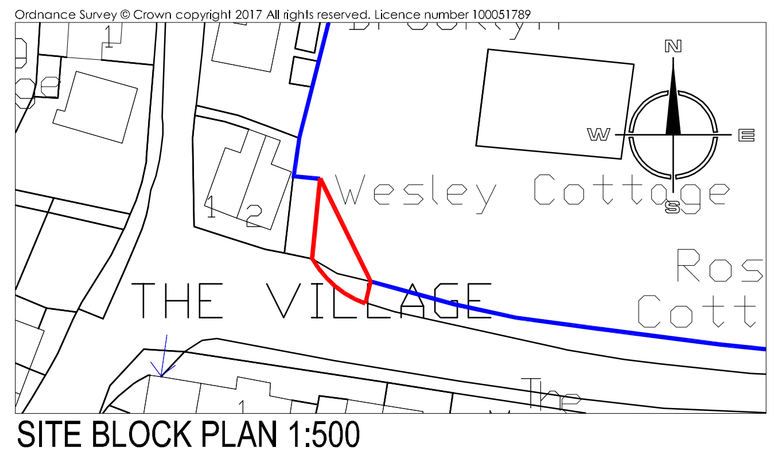

SITE BLOCK PLAN 1:500

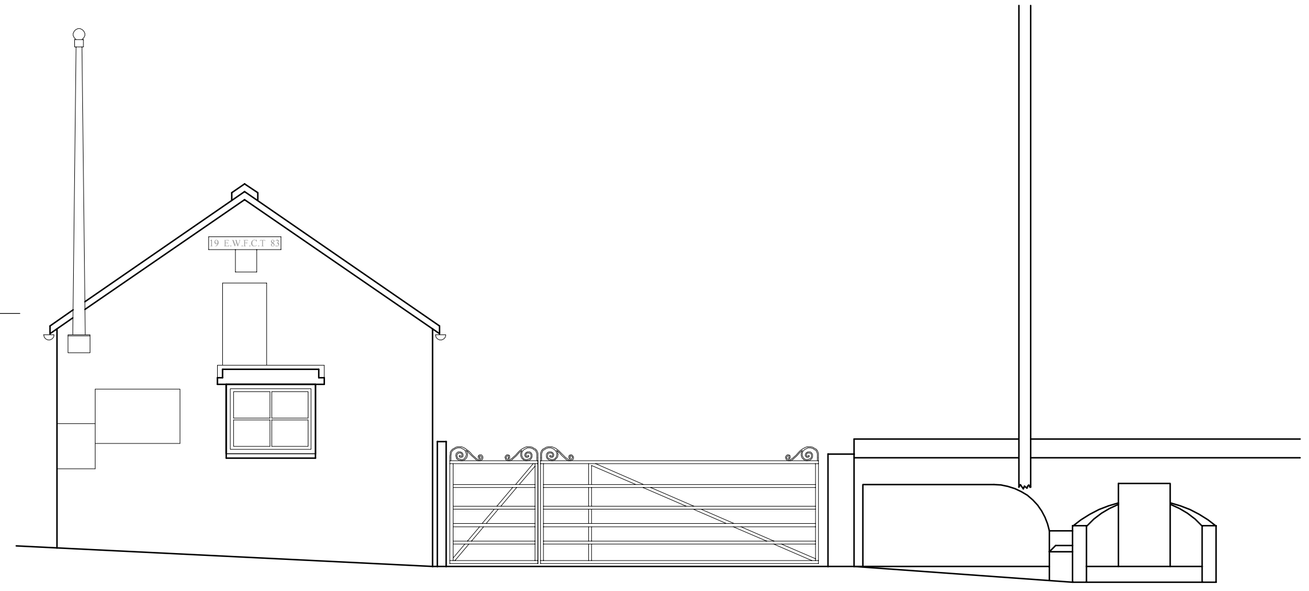

ELEVATION AS EXISTING 1:50

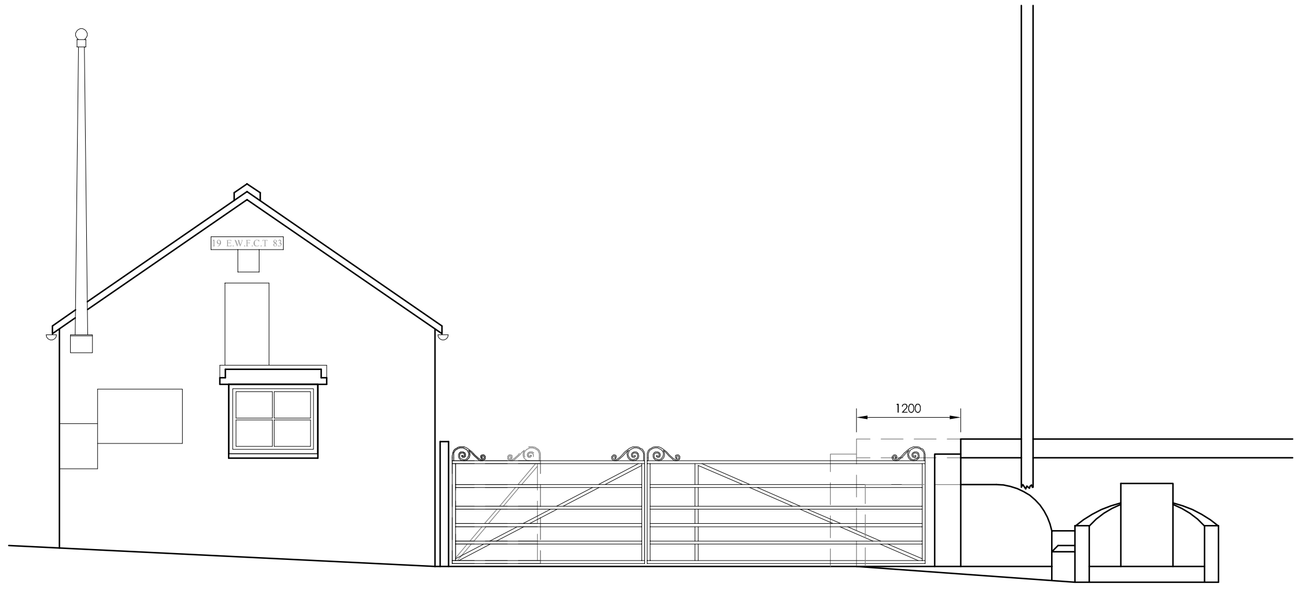

ELEVATION AS PROPOSED 1:50





PHOTOGRAPHS OF EXISTING ACCESS GATE

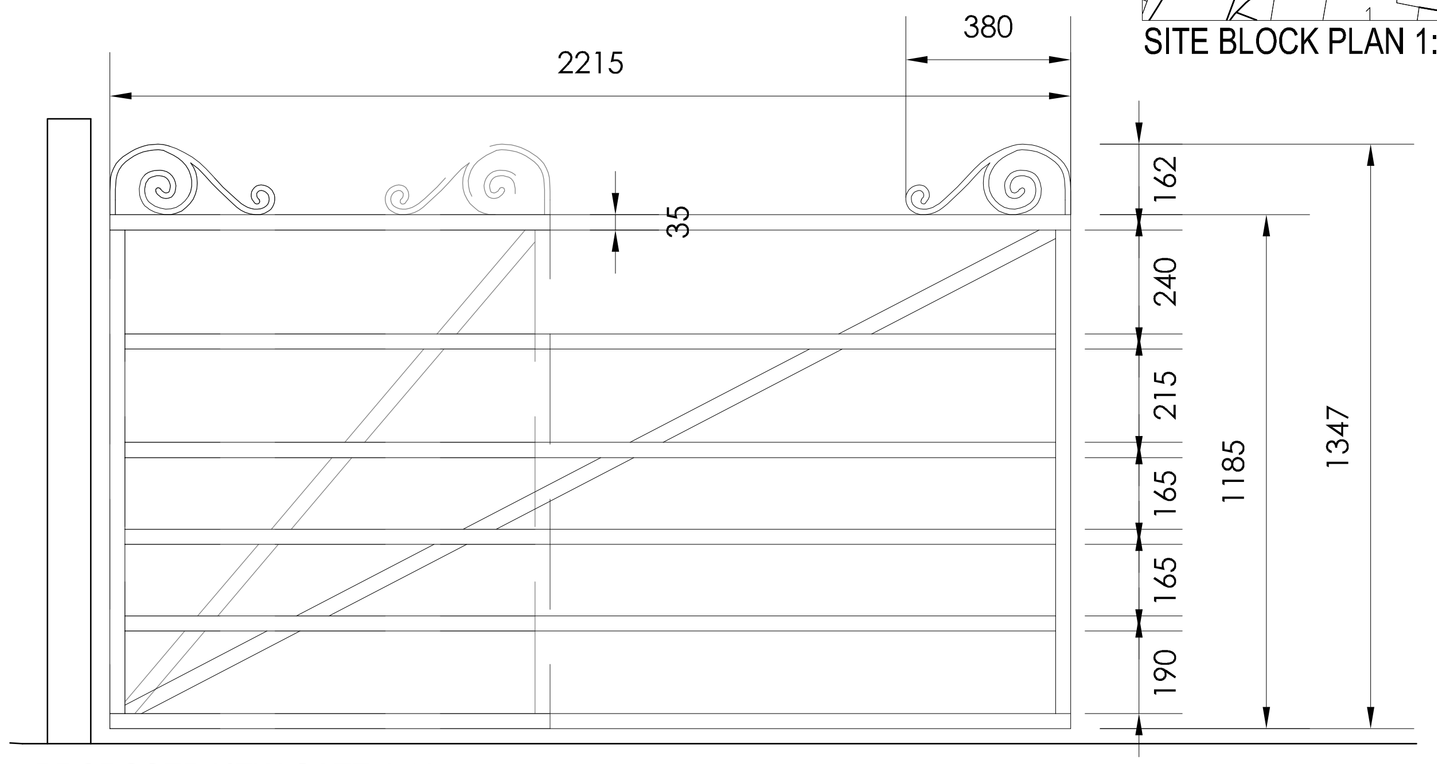

PROPOSED NEW GATE 1:10

Hewitt&Carr Architects
A: 2-4 Cross Street I Cheadle I Staffordshire I ST10 1NP
T: 01538 756888
E: enquiries@hcarchitects.co.uk
W: www.hcarchitects.co.uk

Client
Endon Well Dressing Charity Trustees

Project
Widening of the Well Dressing Field
Access Gate

Title
Survey and Scheme as Proposed

Status
Planning

Date Feb 2017 Drawn NJH

Scale @A1 AS STATED Checked

Project No Drawing No.
00621_AL(0)01 Rev

PLANNING

File Ref: H:\REF