

Existing Side Gable Elevation



Existing Front Elevation



Existing Side Gable Elevation



Existing Rear Elevation

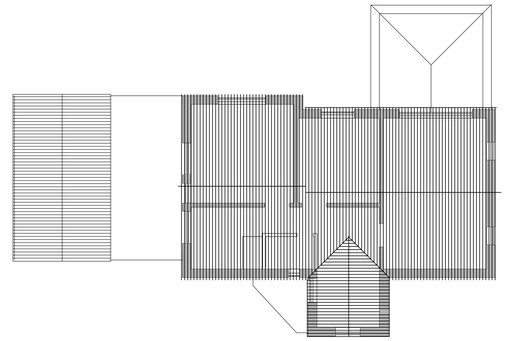

Existing Roof Plan



Proposed Side Gable Elevation

Proposed Front Elevation

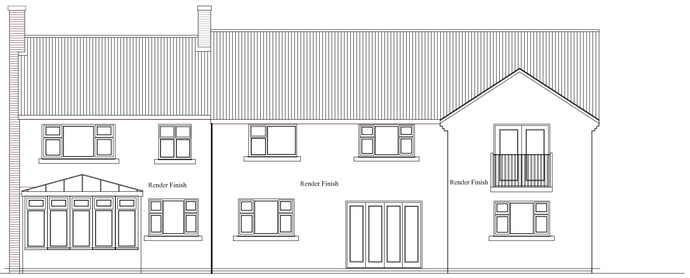

Proposed Rear Elevation



Proposed Side Gable Elevation

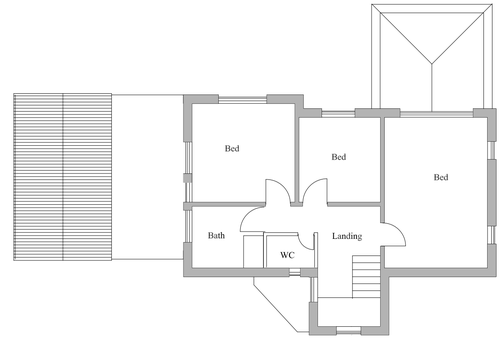

Existing First Floor Plan

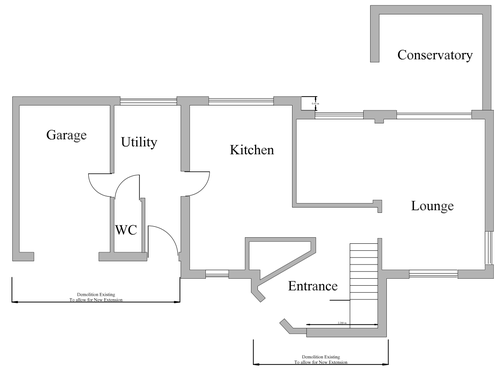

Existing Ground Floor Plan

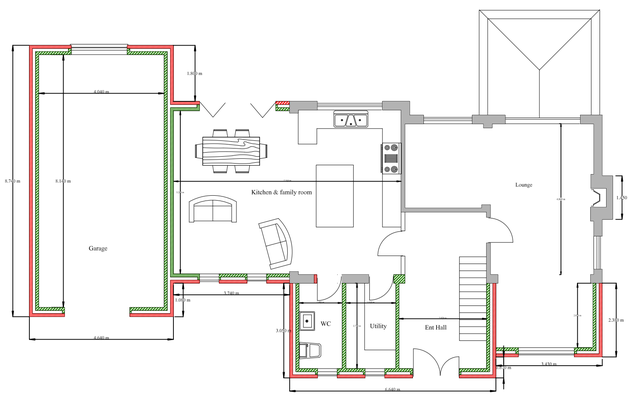

Proposed Ground Floor Plan

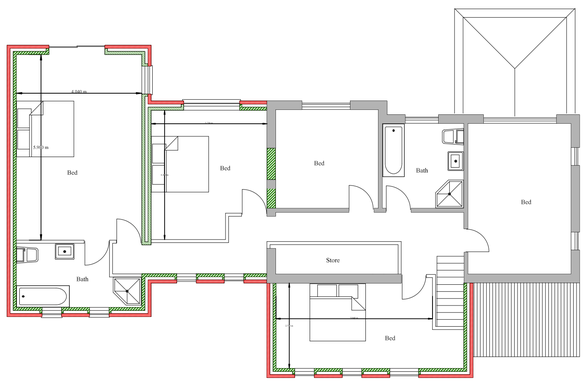

Proposed First Floor Plan

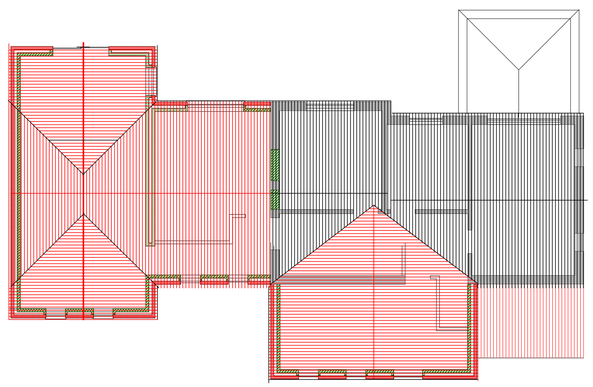

Proposed Roof Plan

AH Heywood
45 Highton Street
Milton
Stoke-on-Trent
ST2 7BA
Tele 01782535083
e-mail anthony0848@yahoo.co.uk

Client Mr James Close
Hazelcroft
ST99AB

Title Proposed 2 Bedroom Kitchen & Famiiley Room
Utility and Garage extension

SIZE	DWG NO	REV
A1	001/A	

Scale 1:100

SHEET