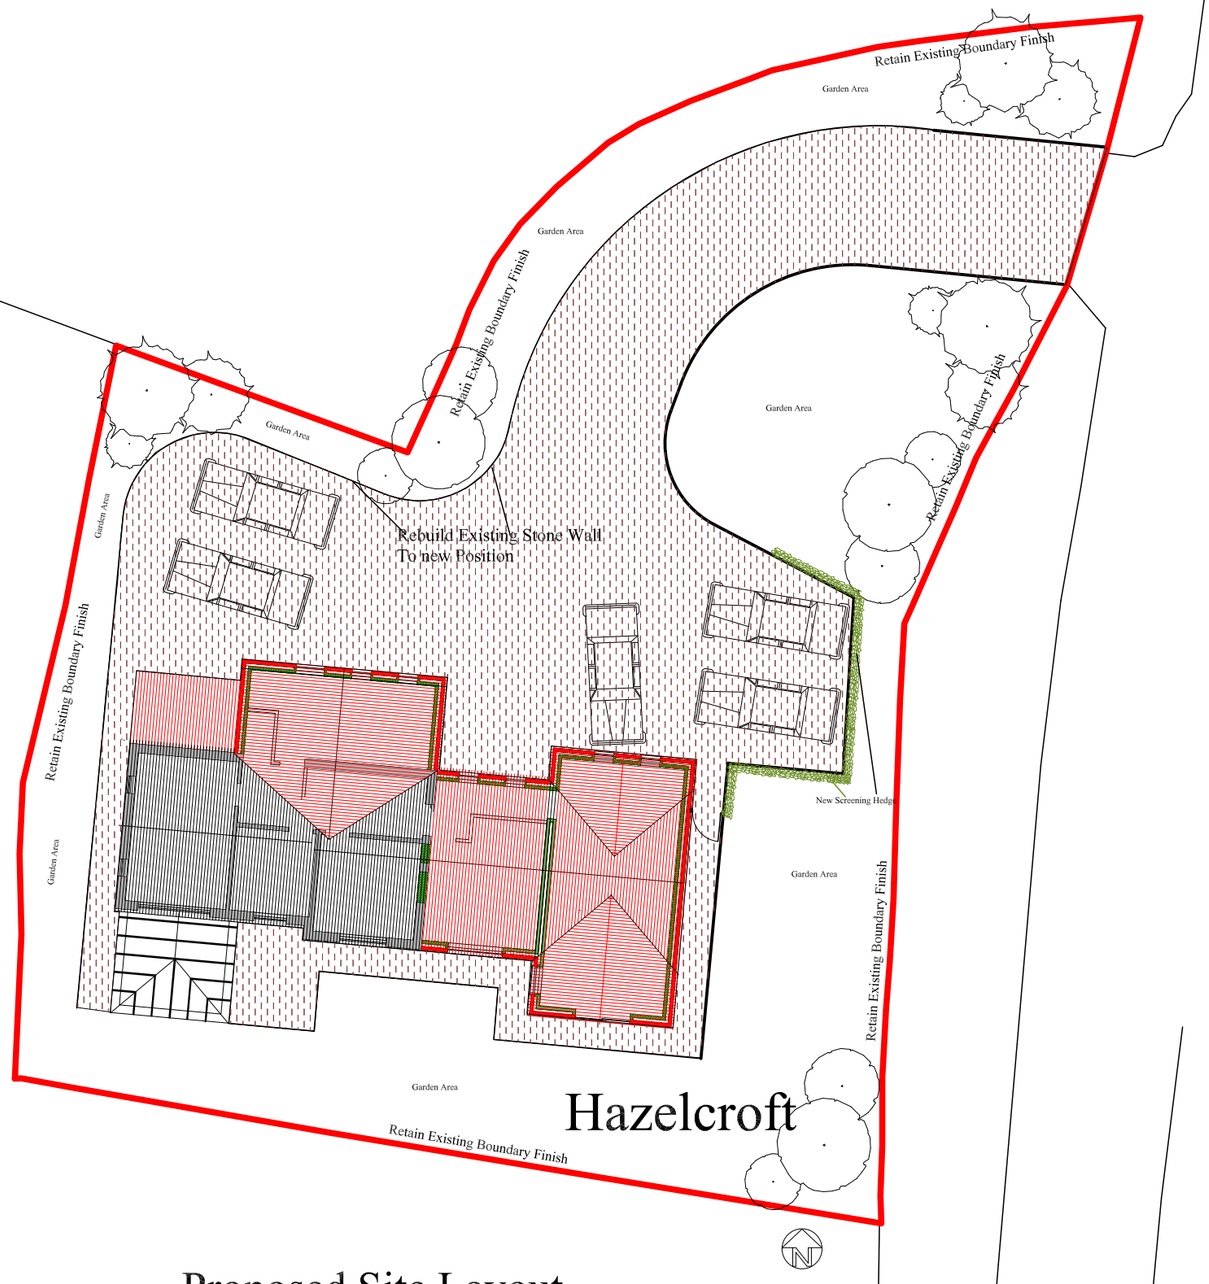

Proposed Site Layout

AH Heywood
45 Highton Street
Milton
Stoke-on-Trent
ST2 7BA
Tele 01782535083
e-mail anthony0848@yahoo.co.uk

Client
Mr James Close
Hazelcroft
ST99AB

Title
Proposed 2 Bedroom Kitchen & Familey Room
Utility and Garage extension
Site layout

SIZE	DWG NO	REV
A3	002/A	

Scale 1:200 **SHEET**