
vertical and horizontal sections of oak added where required for fixing frame etc

Painted steel bracing to Structural Engineers detail secured with coach bolts

plate either packed out or notched into old beams to provide level plain

Existing oak tie carefully cut to side of door

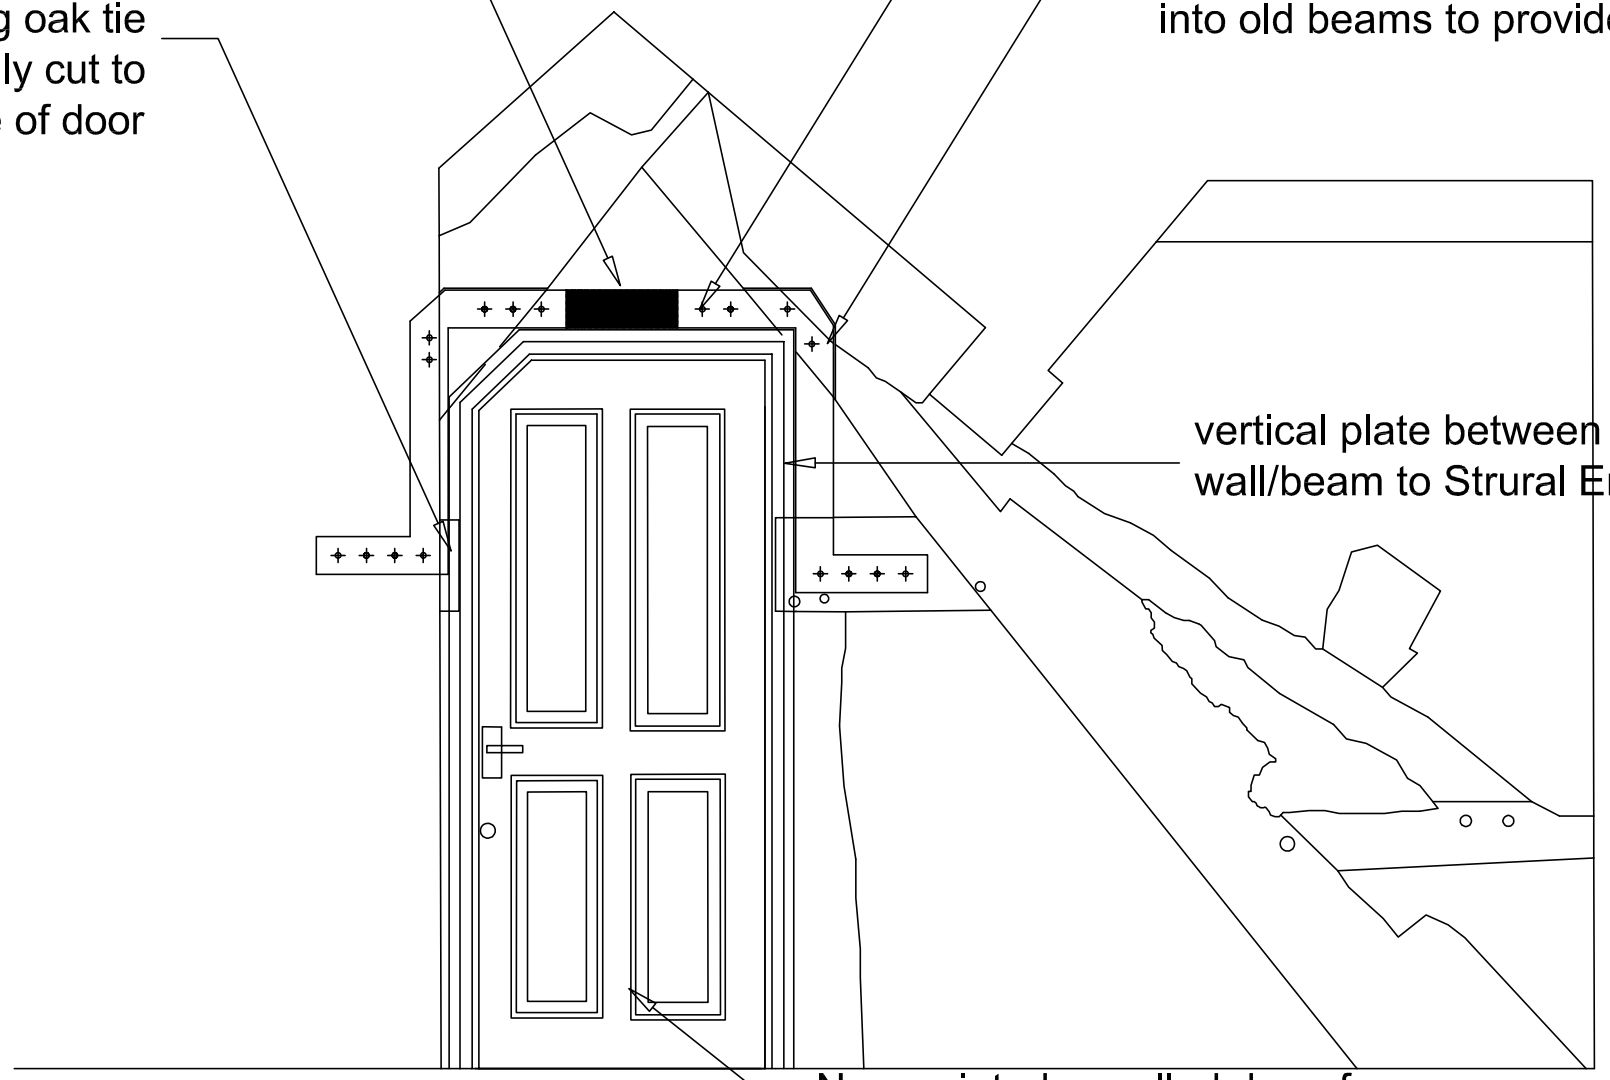

vertical plate between door frame and wall/beam to Strural Eng detail

New painted panelled door, frame and architraves to match existing

Door C Outside

The contractor is to check and verify all written dimensions, levels, sewer invert levels of connection points, etc., prior to work commencing on site.
This drawing must be read with and checked against any structural or other specified drawings provided.
This drawing must not be scaled.

CLIENT
MS S NORGROVE-MOORE

JOB
FORMATION OF NEW DOORS
AT TOFT HALL
HEATON

TITLE
DOOR C OUTSIDE

Scale. 1:20 @ A3 date FEB 2017
drawn. PJW Checked

job. no.	drg. no.	Rev.
8489	06	

© This drawing and the building works depicted are the copyright of the Architects and may not be reproduced except by written permission

fgp
architects
Forshaw Greaves & Partners
Linden House, 17A King Street, Newcastle
Staffs ST5 1JF
Telephone 01782 712281 Fax 01782 717725
E-mail: enquiries@forshawgreaves.co.uk
Web: www.fgp-architects.co.uk