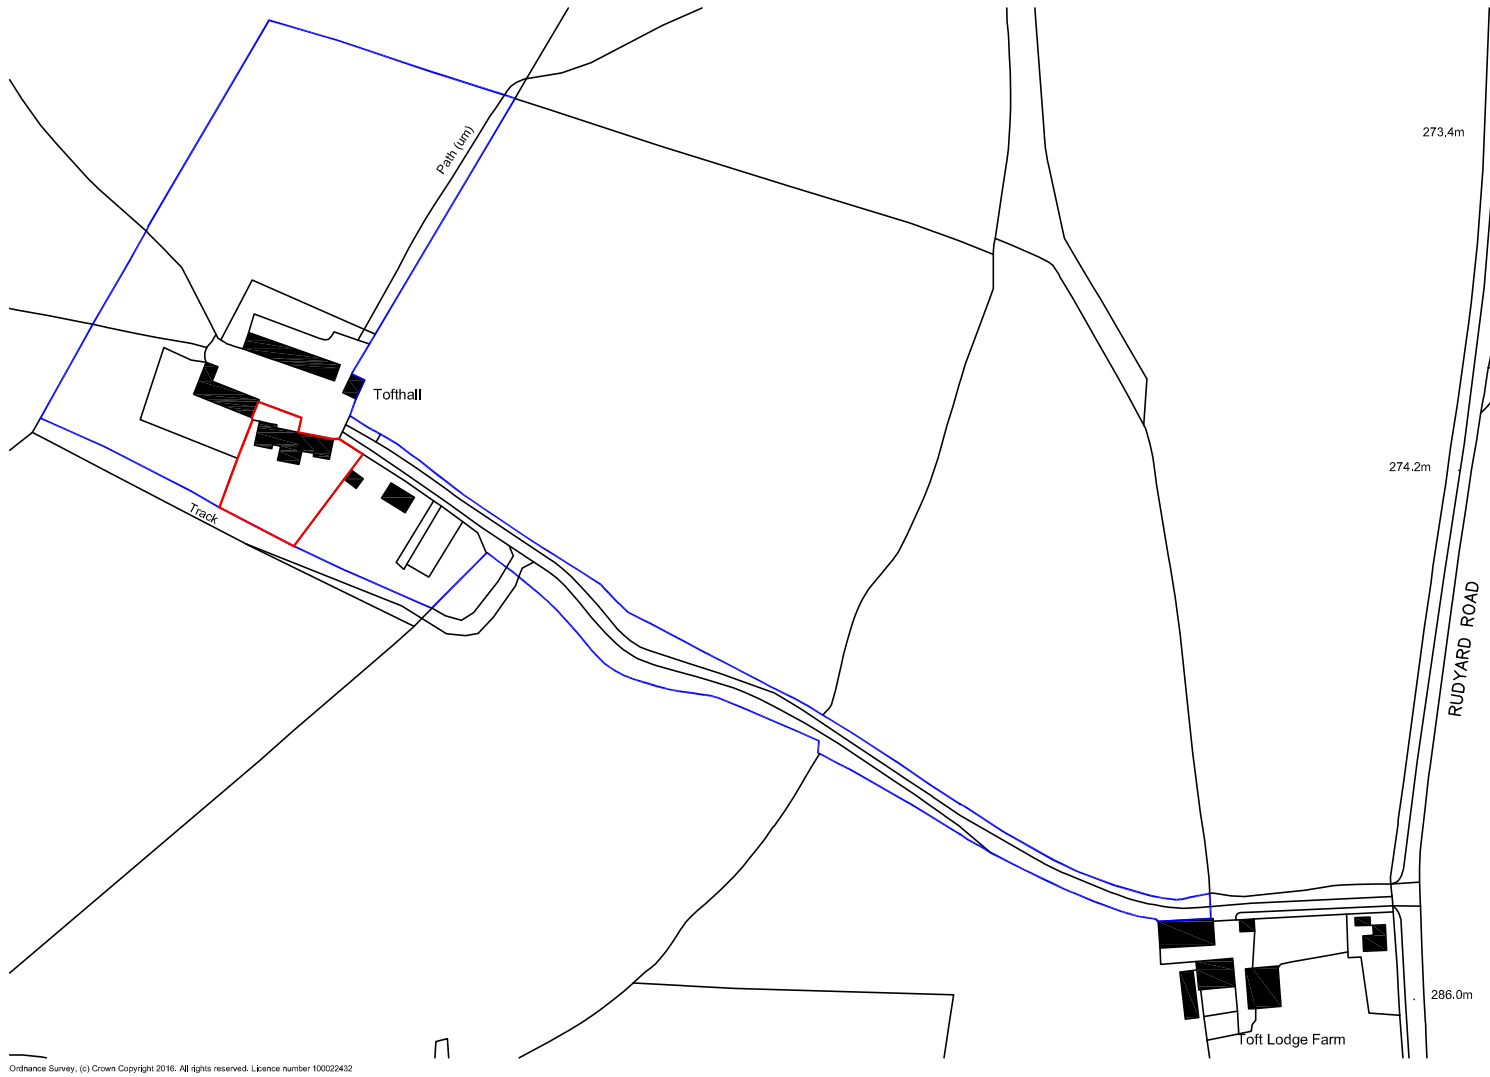

CLIENT

MS S NORGROVE-MOORE

JOB

ROOFLIGHTS AND
TRUSS ALTERATIONS
AT TOFT HALL
HEATON

TITLE

SITE LOCATION PLAN

Scale. 1:2500		date	NOV 2016
drawn. PJW		Checked	

job. no.	drg. no.	Rev.
8489	07	

© This drawing and the building works depicted are the copyright of the Architects and may not be reproduced except by written permission

fgp
architects
Forshaw Greaves & Partners
Linden House, 17A King Street, Newcastle
Staffs ST5 1JF
Telephone 01782 712281 Fax 01782 717725
E-mail: enquiries@forshawgreaves.co.uk
Web: www.fgp-architects.co.uk