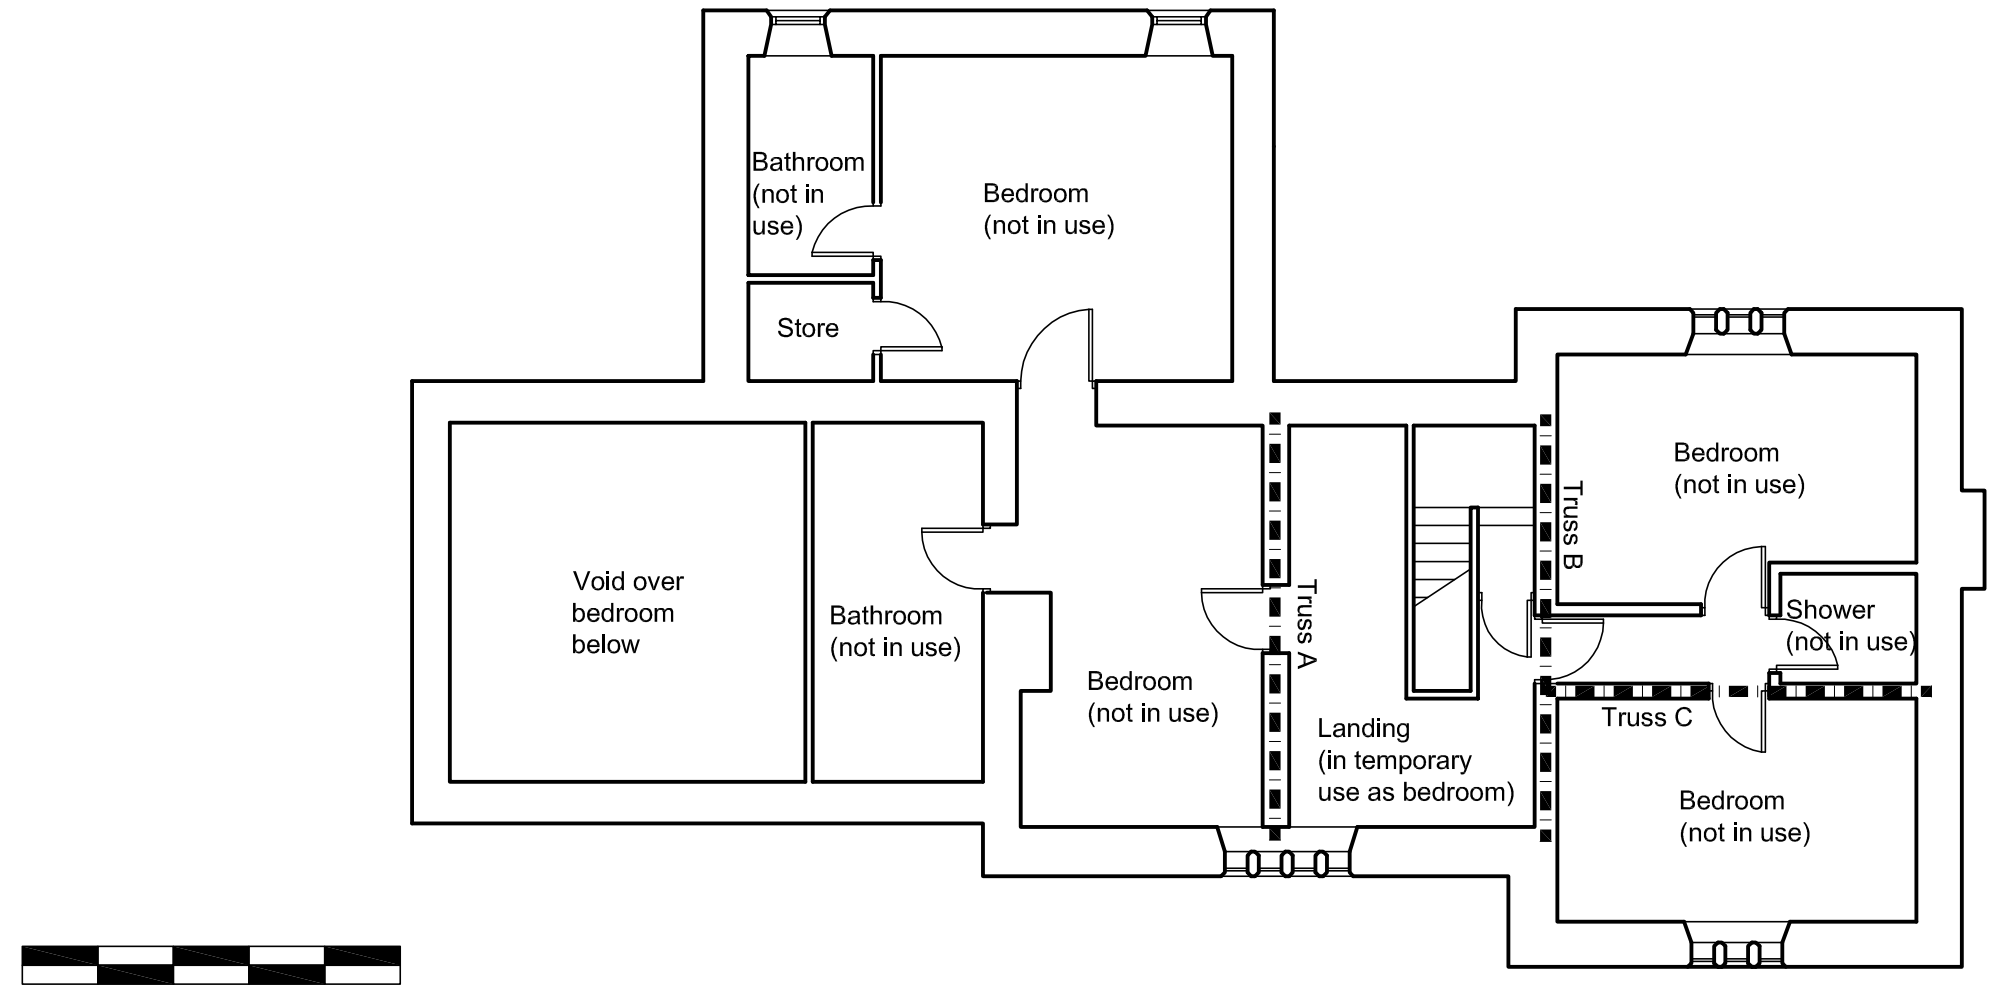

The contractor is to check and verify all written dimensions, levels, sewer invert levels of connection points, etc., prior to work commencing on site.
This drawing must be read with and checked against any structural or other specified drawings provided.
This drawing must not be scaled.

CLIENT

MS S NORGROVE-MOORE

JOB

PROPOSED ROOFLIGHTS
AND TRUSS ALTERATIONS
AT TOFT HALL
HEATON

TITLE

SECOND FLOOR PLAN

Scale. 1:100 date NOV 2016

drawn. PJW Checked

job. no.	drg. no.	Rev.
8489	08	

© This drawing and the building works depicted are the copyright of the Architects and may not be reproduced except by written permission

fgp
architects
Forshaw Greaves & Partners
Linden House, 17A King Street, Newcastle
Staffs ST5 1JF
Telephone 01782 712281 Fax 01782 717725
E-mail: enquiries@forshawgreaves.co.uk
Web: www.forshawgreaves.co.uk