Paynsley Hall Farm
Cresswell - ST11 9QY

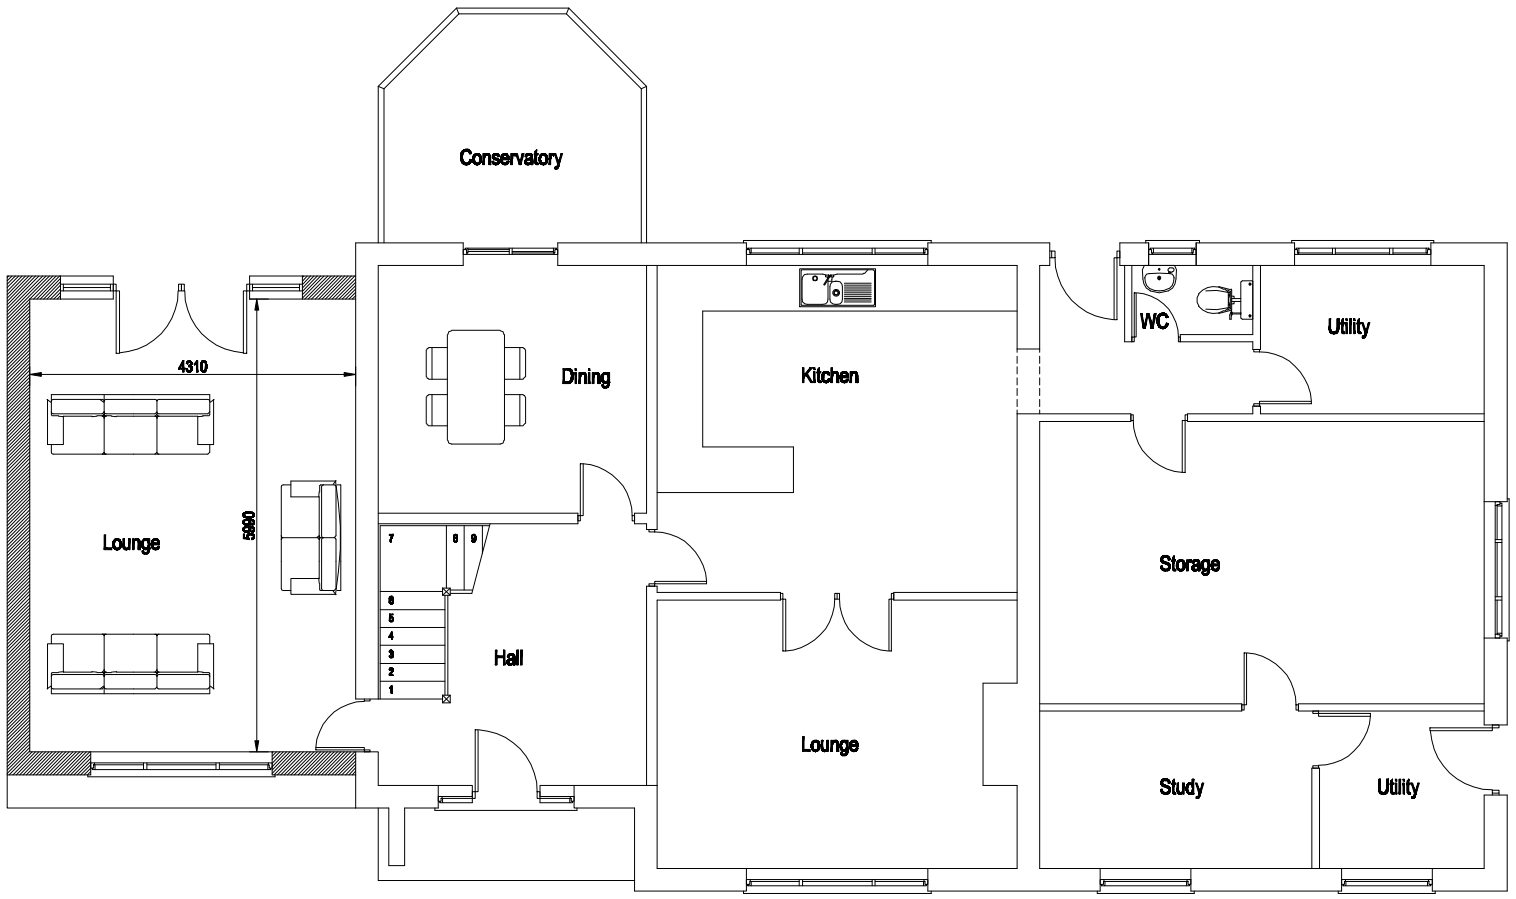

Ground Floor

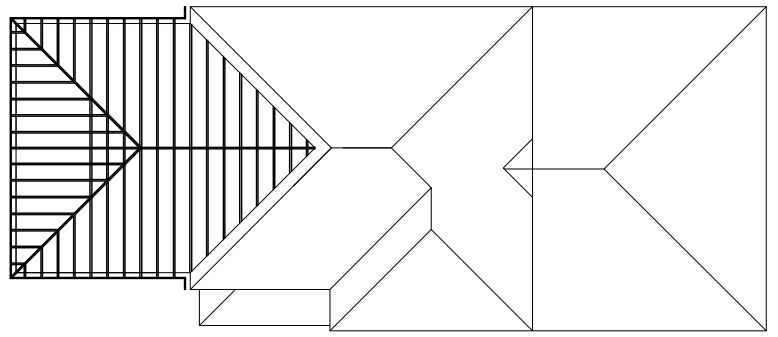

Roof Plan
1:200

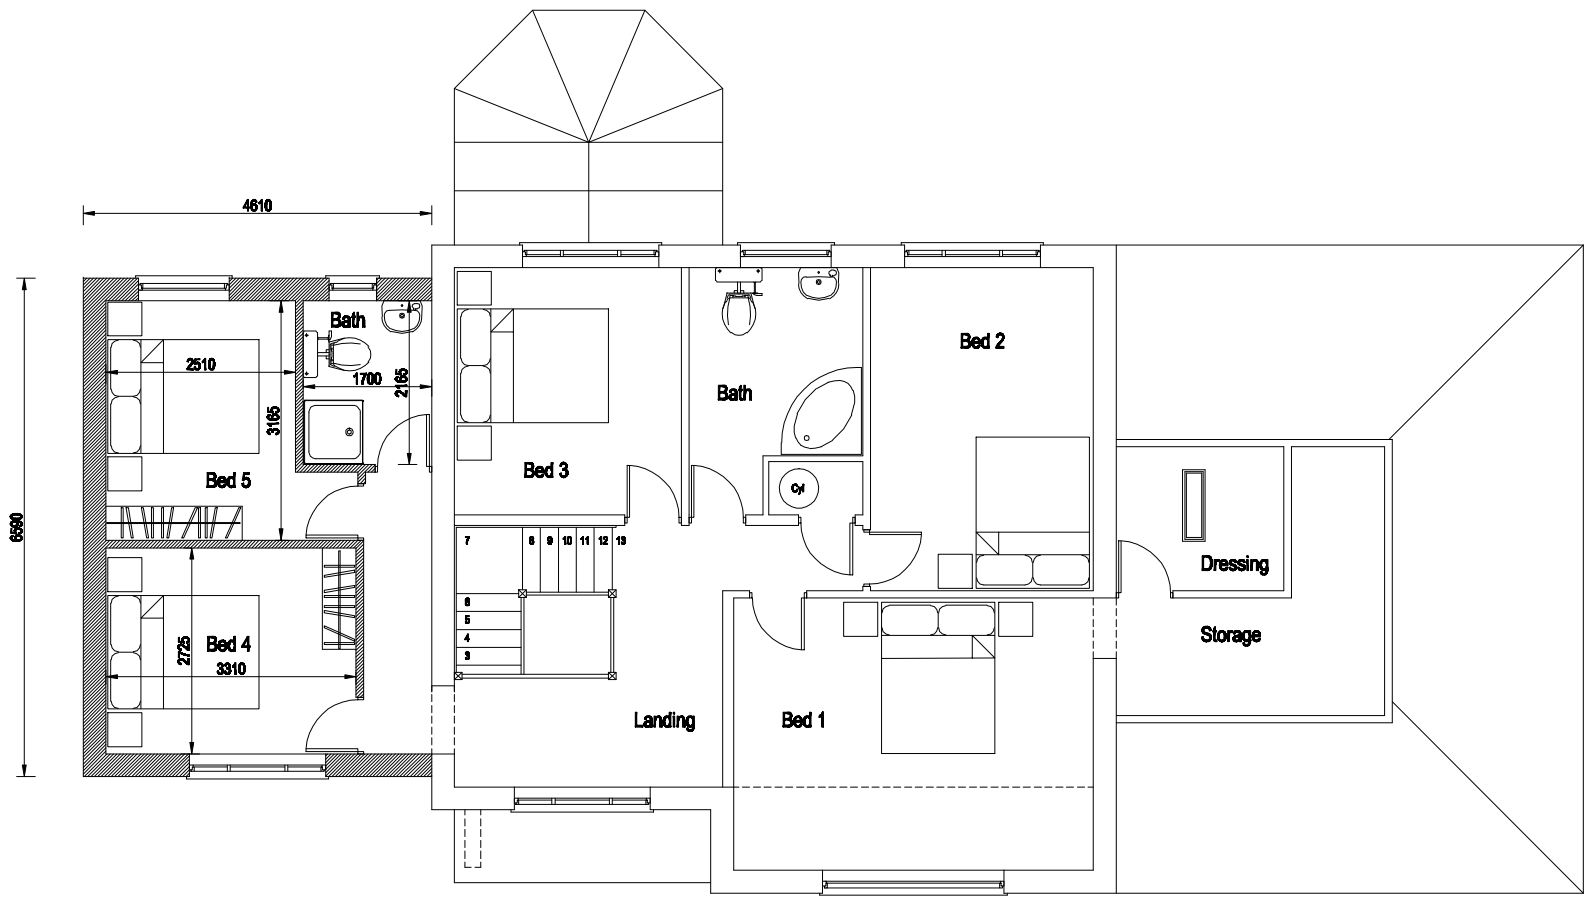

First Floor

Proposed Extension
New Plans

Job	Sue Brain Paynsley Hall Farm, Cresswell ST11 9QY
Title	Proposed Extension New Plans B
Design By: PAS	Date: Oct'09
Drawn By	Scale @ A3: 1:100
Drawing Number: PAS/F10/03	Rev