Proposed Elevations 1-100

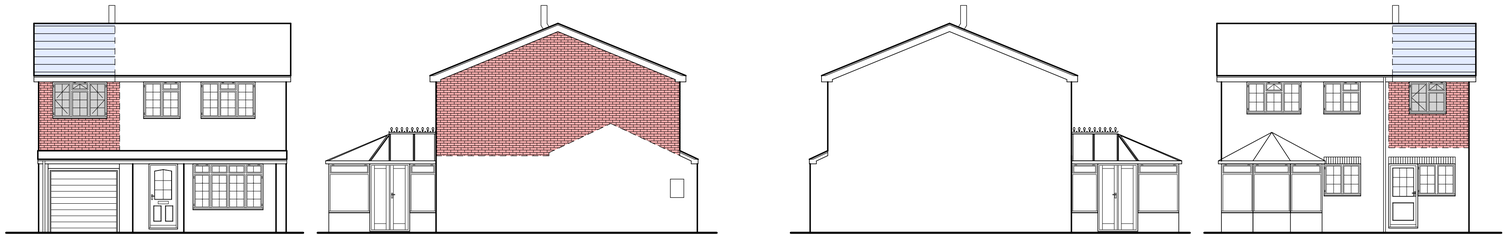

Front | Side (n) | Side (s) | Rear



Location Plan 1-1250

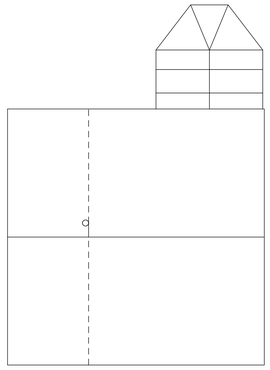

roof 1-100



Block Plan 1-500

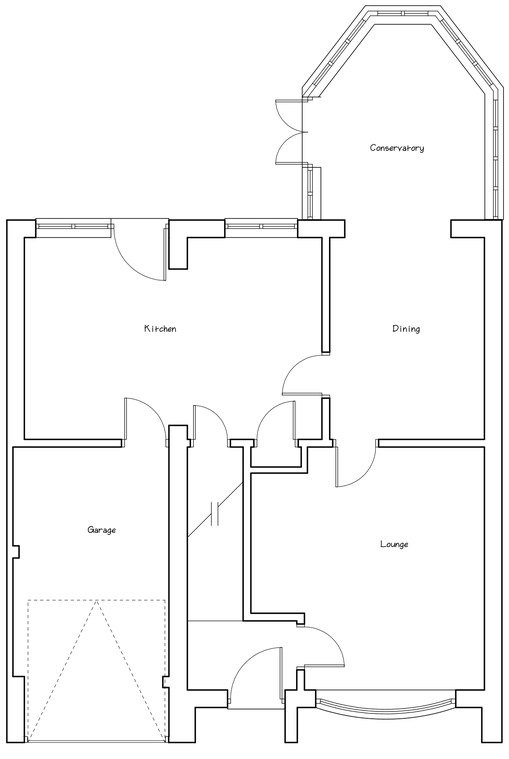

G/F

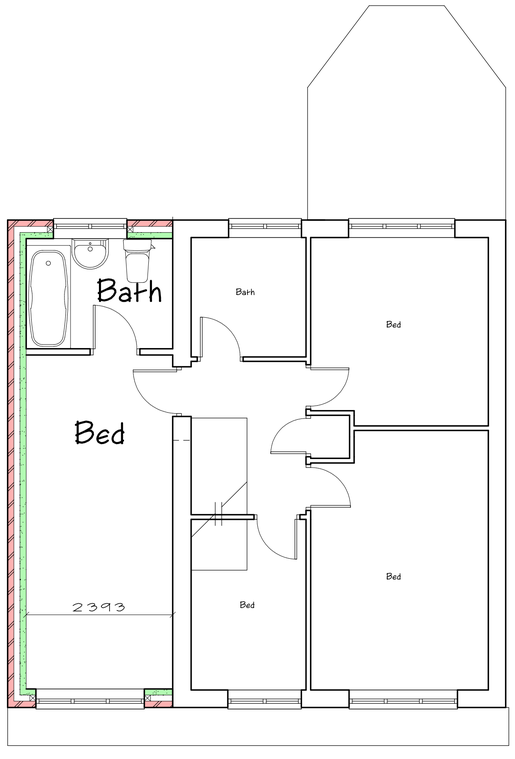

F/F

Plans 1-50

SCALE BARS TO BE USED WHEN PRINTED AS A PDF FILE

1-50 0 1000 (mm)
1-100 0 1000 (mm)
1-200 0 5 (m)
1-1250 0 10 20 (m)
A1 sheet

Copyright © J S Wilks 2016

SCALE BARS TO BE USED WHEN PRINTED AS A PDF FILE

1-50 0 1000 (mm)
1-100 0 1000 (mm)
1-500 0 10 (m)
1-1250 0 10 20 (m)
A1 sheet

Location and block plans contain Ordnance Survey material
Crown Copyright
Licence no: LIG0235

RICS ISVA
J S Wilks FRICS
Chartered Surveyor
6 Old Saddler's Yard,
Uttoxeter,
Staffs. ST14 7RT
t/f: 01889 565071
m: 07970 840566
E: jsmes@jswilks.co.uk
www.jswilks.co.uk

Client:
J W & R C Nicholls

Address:
29 Barnfield Road
Tean

Date: Feb 2017
Dwg No: 7166-2
Revisions:
1 2 3 4 5