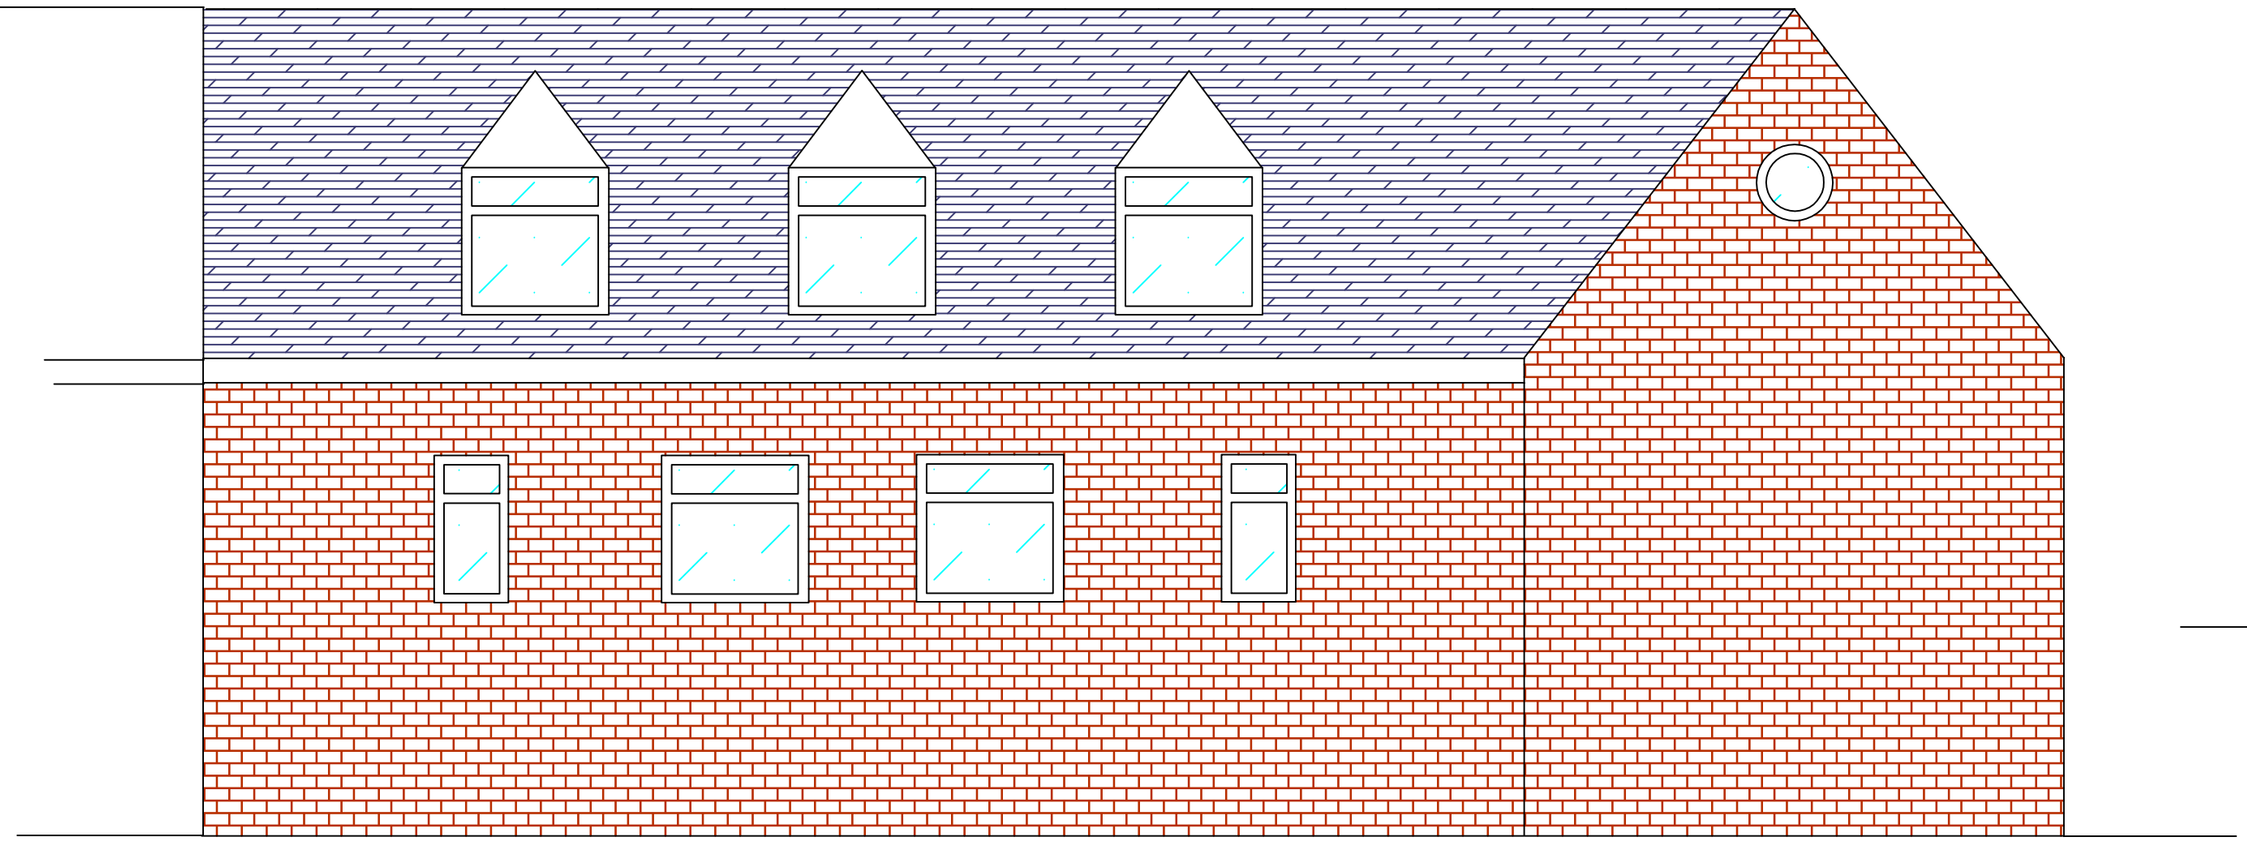

SIDE ELEVATION

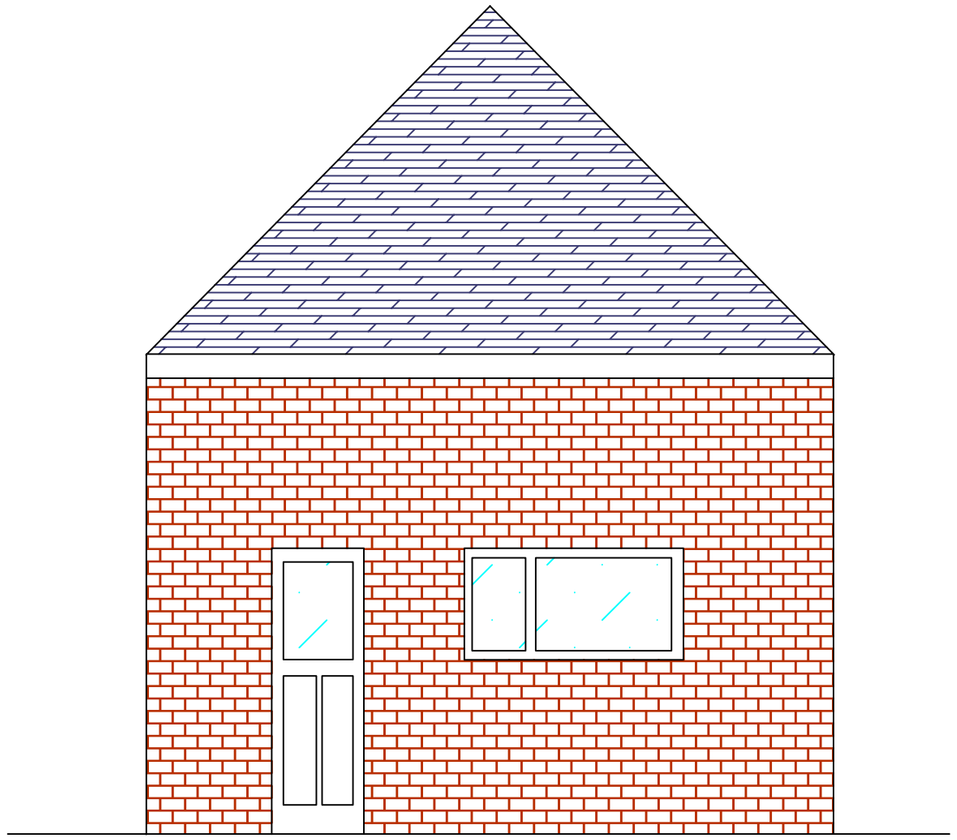

END ELEVATION

Rev A: 8-3-17 side elevation added

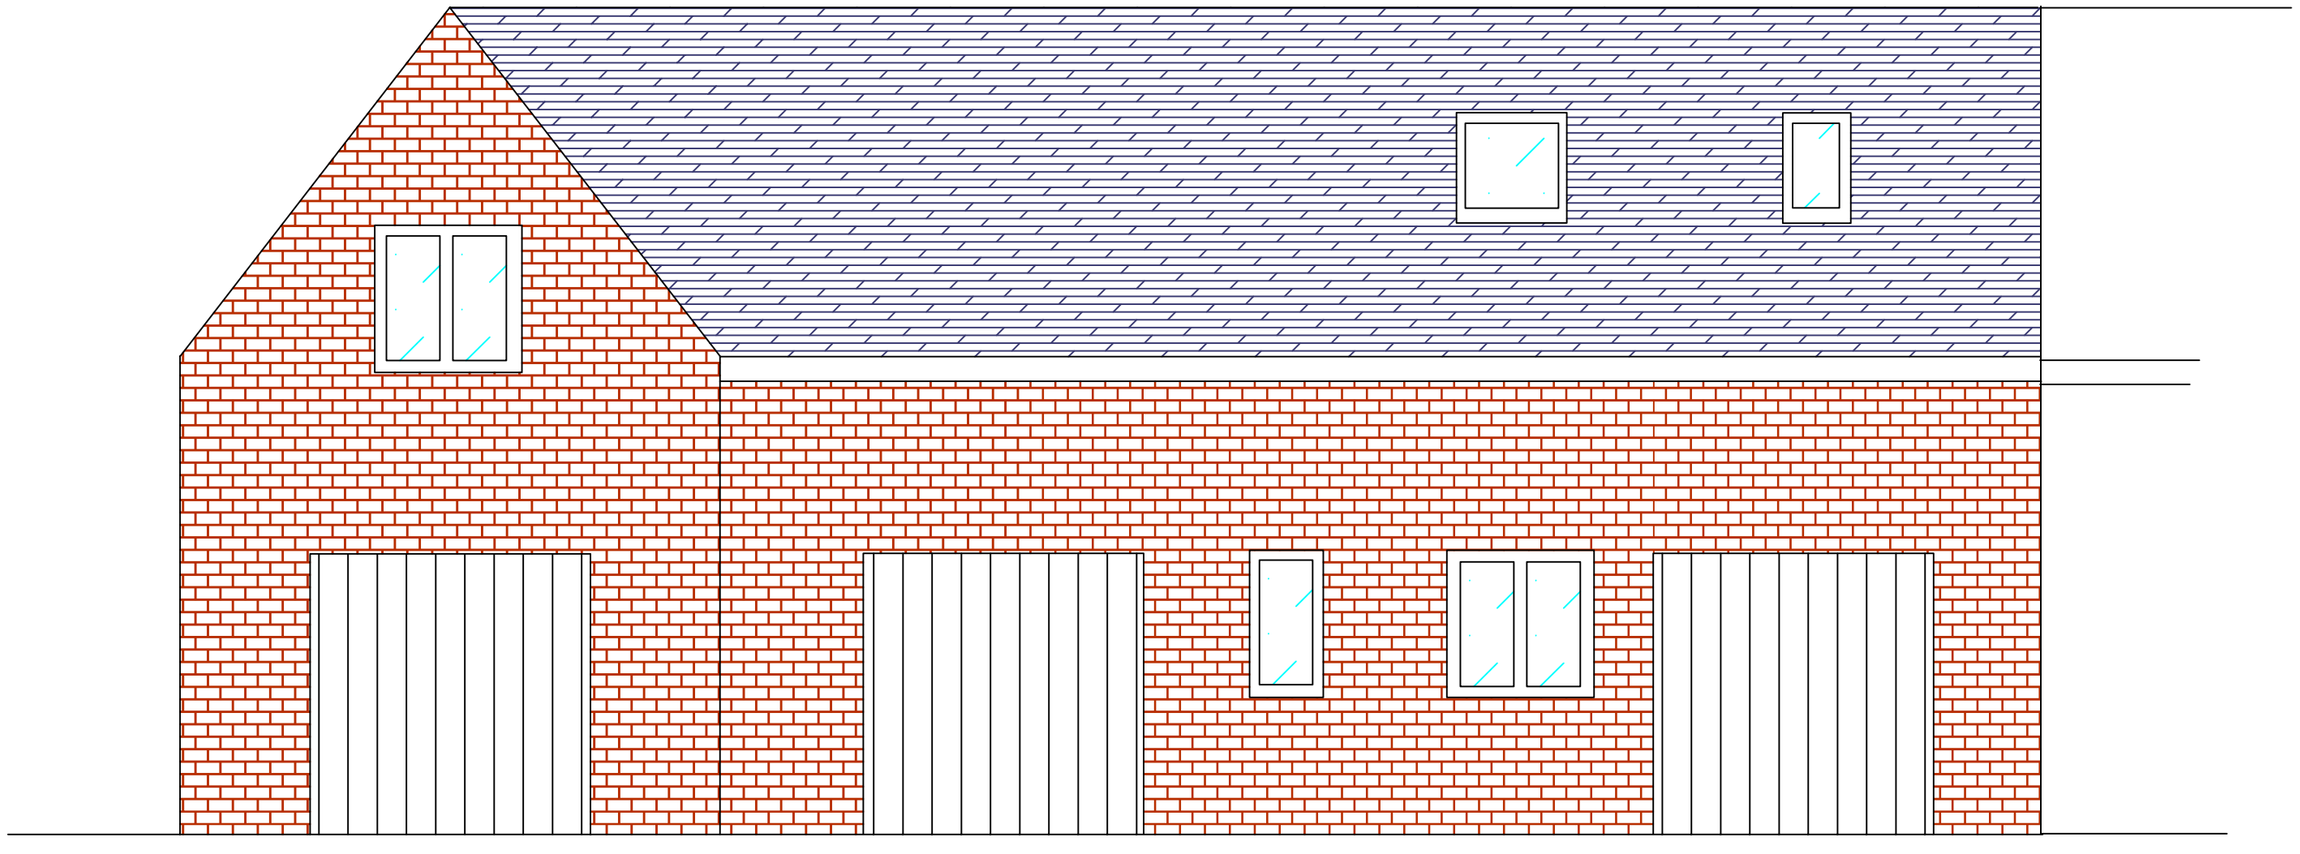

SIDE ELEVATION

This drawing is copyright and should not be reproduced without the permission of John Keates Design.

To be read in context with any other structural or specialist drawing.

Contractor is to check and verify all building and site dimensions, levels and services locations and to only use figured dimensions. Any discrepancy to be verified with John Keates Design before work commences.

If any dimensions are changed or specification of materials altered from this drawing then John Keates Design cannot accept any responsibility from the resulting consequencies.

John Keates *design*

"Kenwood",
Newcastle Road,
Talke,
Stoke-on-Trent,
ST7 1UR

01782 771843

07944408853
www.john-keates-design.co.uk
e-mail: john@john-keates-design.co.uk

TITLE: Existing Layout

PROJECT: Elevations at Stonetrough Farm, Harriseahead

CLIENT: Mr. John Oakes, Stonetrough Farm, Holly Lane, Harriseahead, Stoke-on-Trent, Staffs, ST7 4LE

DATE: 8th. March 2017

SCALE: 1:50 @ A2

DRG NO: 17-003-01/A