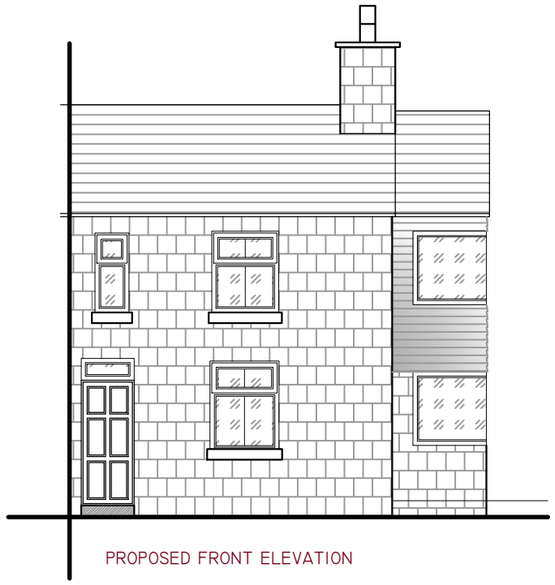

PROPOSED FRONT ELEVATION



PROPOSED SIDE ELEVATION

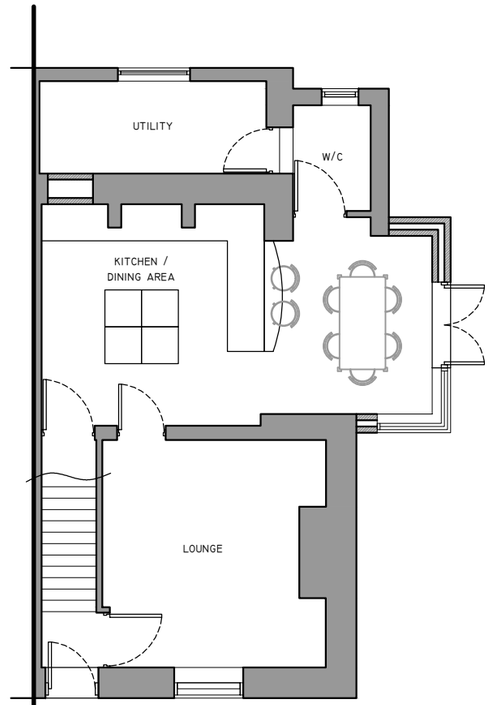

PROPOSED GROUND FLOOR

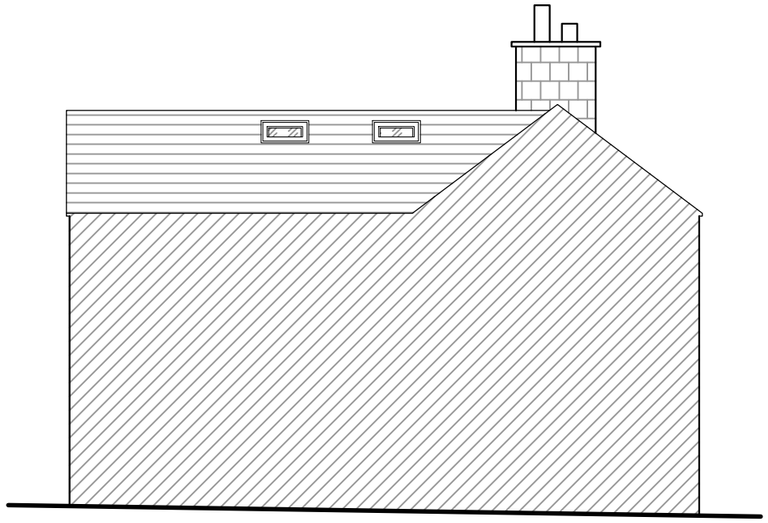

PROPOSED SIDE ELEVATION
(INACCESSIBLE)

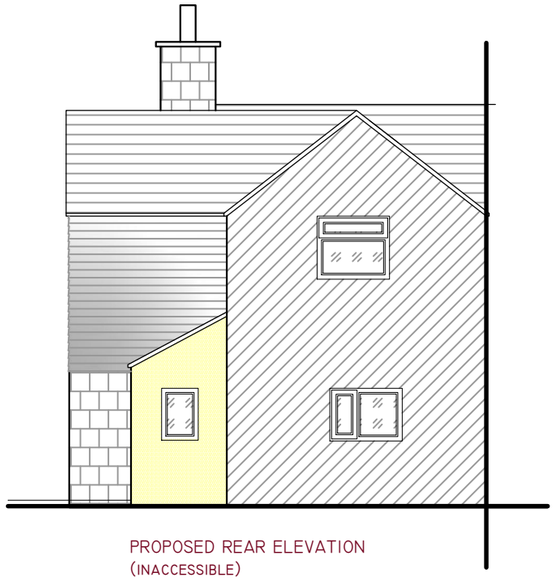

PROPOSED REAR ELEVATION
(INACCESSIBLE)

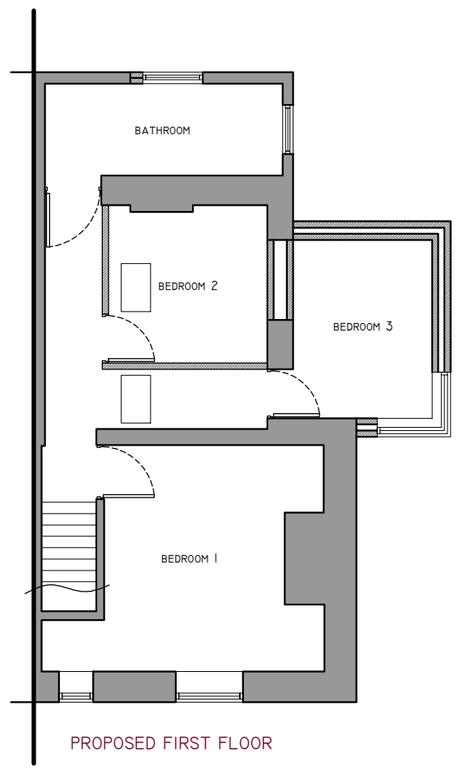

PROPOSED FIRST FLOOR

KLH DESIGN

THE ROUNDHOUSE
LOYNTON
STAFFORD
ST20 0QA

M: 07808082787
E: INFO@KLHDESIGN.CO.UK

ALL DESIGNS SHOWN ARE COPYRIGHT AND DESIGN RIGHT PROTECTED TO KLH DESIGN AND SHOULD NOT BE REPLICATED FOR ANY USE IN ANY WAY

CLIENT: MR ANTHONY FRANKS
SITE ADDRESS: 6 ST ANNE'S VALE
BROWN EDGE
STOKE-ON-TRENT
ST6 8TA

PROPOSED PLANS & ELEVATIONS
SCALE 1:100 @ A3
DRAWING NUMBER: AF-003
DRAWN BY: KH