

Existing Ground Floor Plan

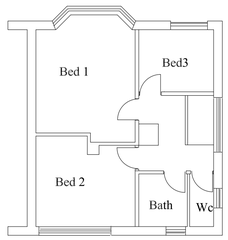

Existing First Floor Plan

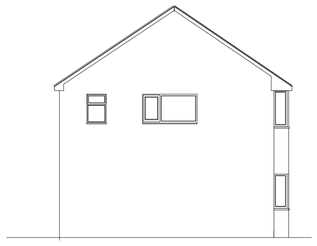

Existing Side Gable Elevation



Existing Front Elevation



Existing Rear Elevation



Proposed Rear Elevation



Proposed Side Gable Elevation



Proposed Front Elevation

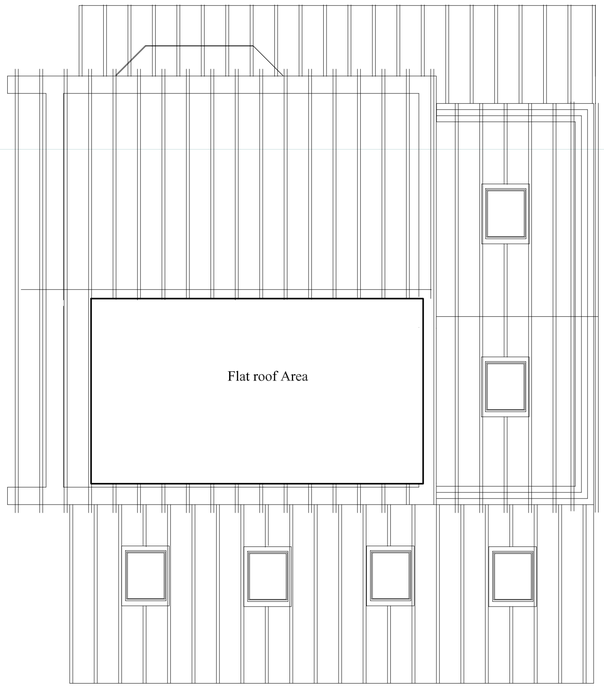

Proposed Roof Plan

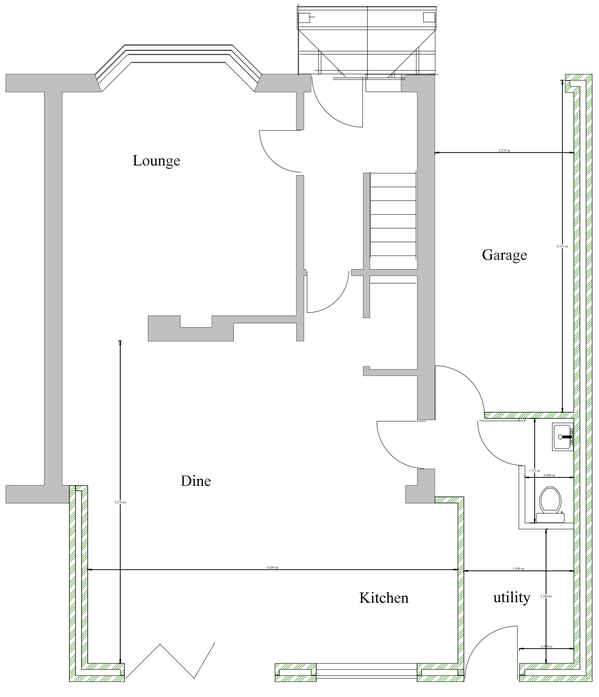

Proposed Ground Floor Plan

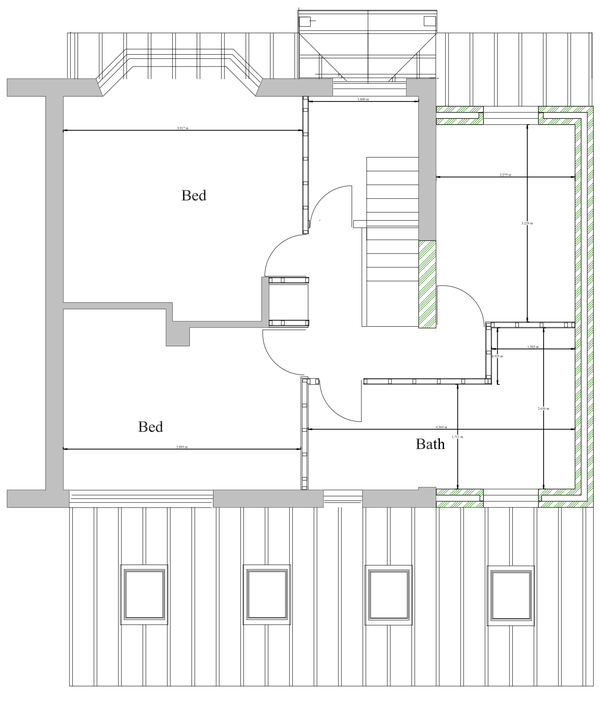

Propsed First Floor Plan

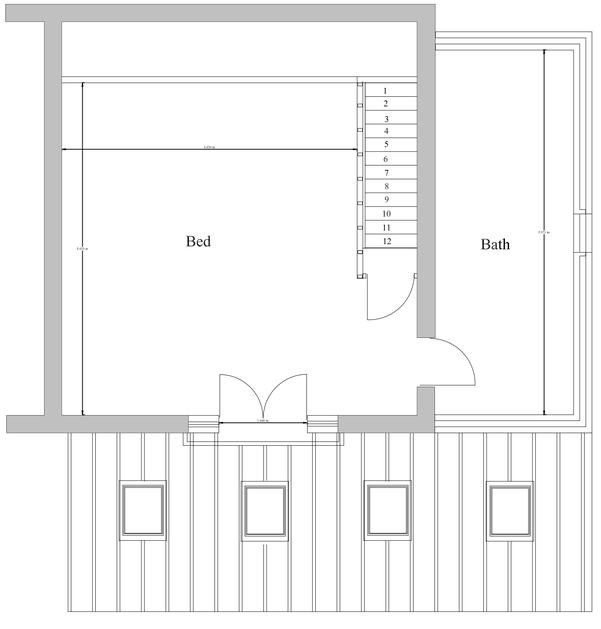

Proposed Second Floor Plan

AH Heywood
45 Highton Street
Milton
Stoke-on-Trent
ST2 7BA
Tele 01782535083
e-mail anthony0848@yahoo.co.uk

Client
Mr J Thorley
84 Portland Drive
Forsbrook
Staffordshire
ST119AU

Title
Proposed Kitchen Utility Garage Bedroom and Roof conversion
At
84 Portland Drive

SIZE	DWG NO	REV
	001/A	

Scale 1:50 & 1:100 | **SHEET**