PDF Created with deskPDF PDF Writer - Trial :: http://www.docudesk.com

Mr K Dawson

PROPOSED 3 No. DWELLINGS AT
DANE HEIGHTS, CLAY LAKE,
ENDON, STAFFORDSHIRE MOORLANDS,
ST9 9DD.

PLANNING PROPOSAL
LOCATION PLAN

Date	Sheet	Scale
MARCH 2008	A3	1:1250
Drg No.	Rev.	Drawn
2008-1534-04	-	RG
Rev.		

SAMMONS Architectural LIMITED
Chartered Institute of Architectural Technologists
10 Cawdry Buildings, Fountain Street, Leek. ST13 6JP
Telephone + Fax 01538 386002
E-mail: sammonsltd@aol.com

This drawing is copyright. Do not scale.
All dimensions must be checked prior to commencement.

0.0m 10.0m 20.0m 30.0m 40.0m 50.0m
scale bar @1:1250

N

Endon

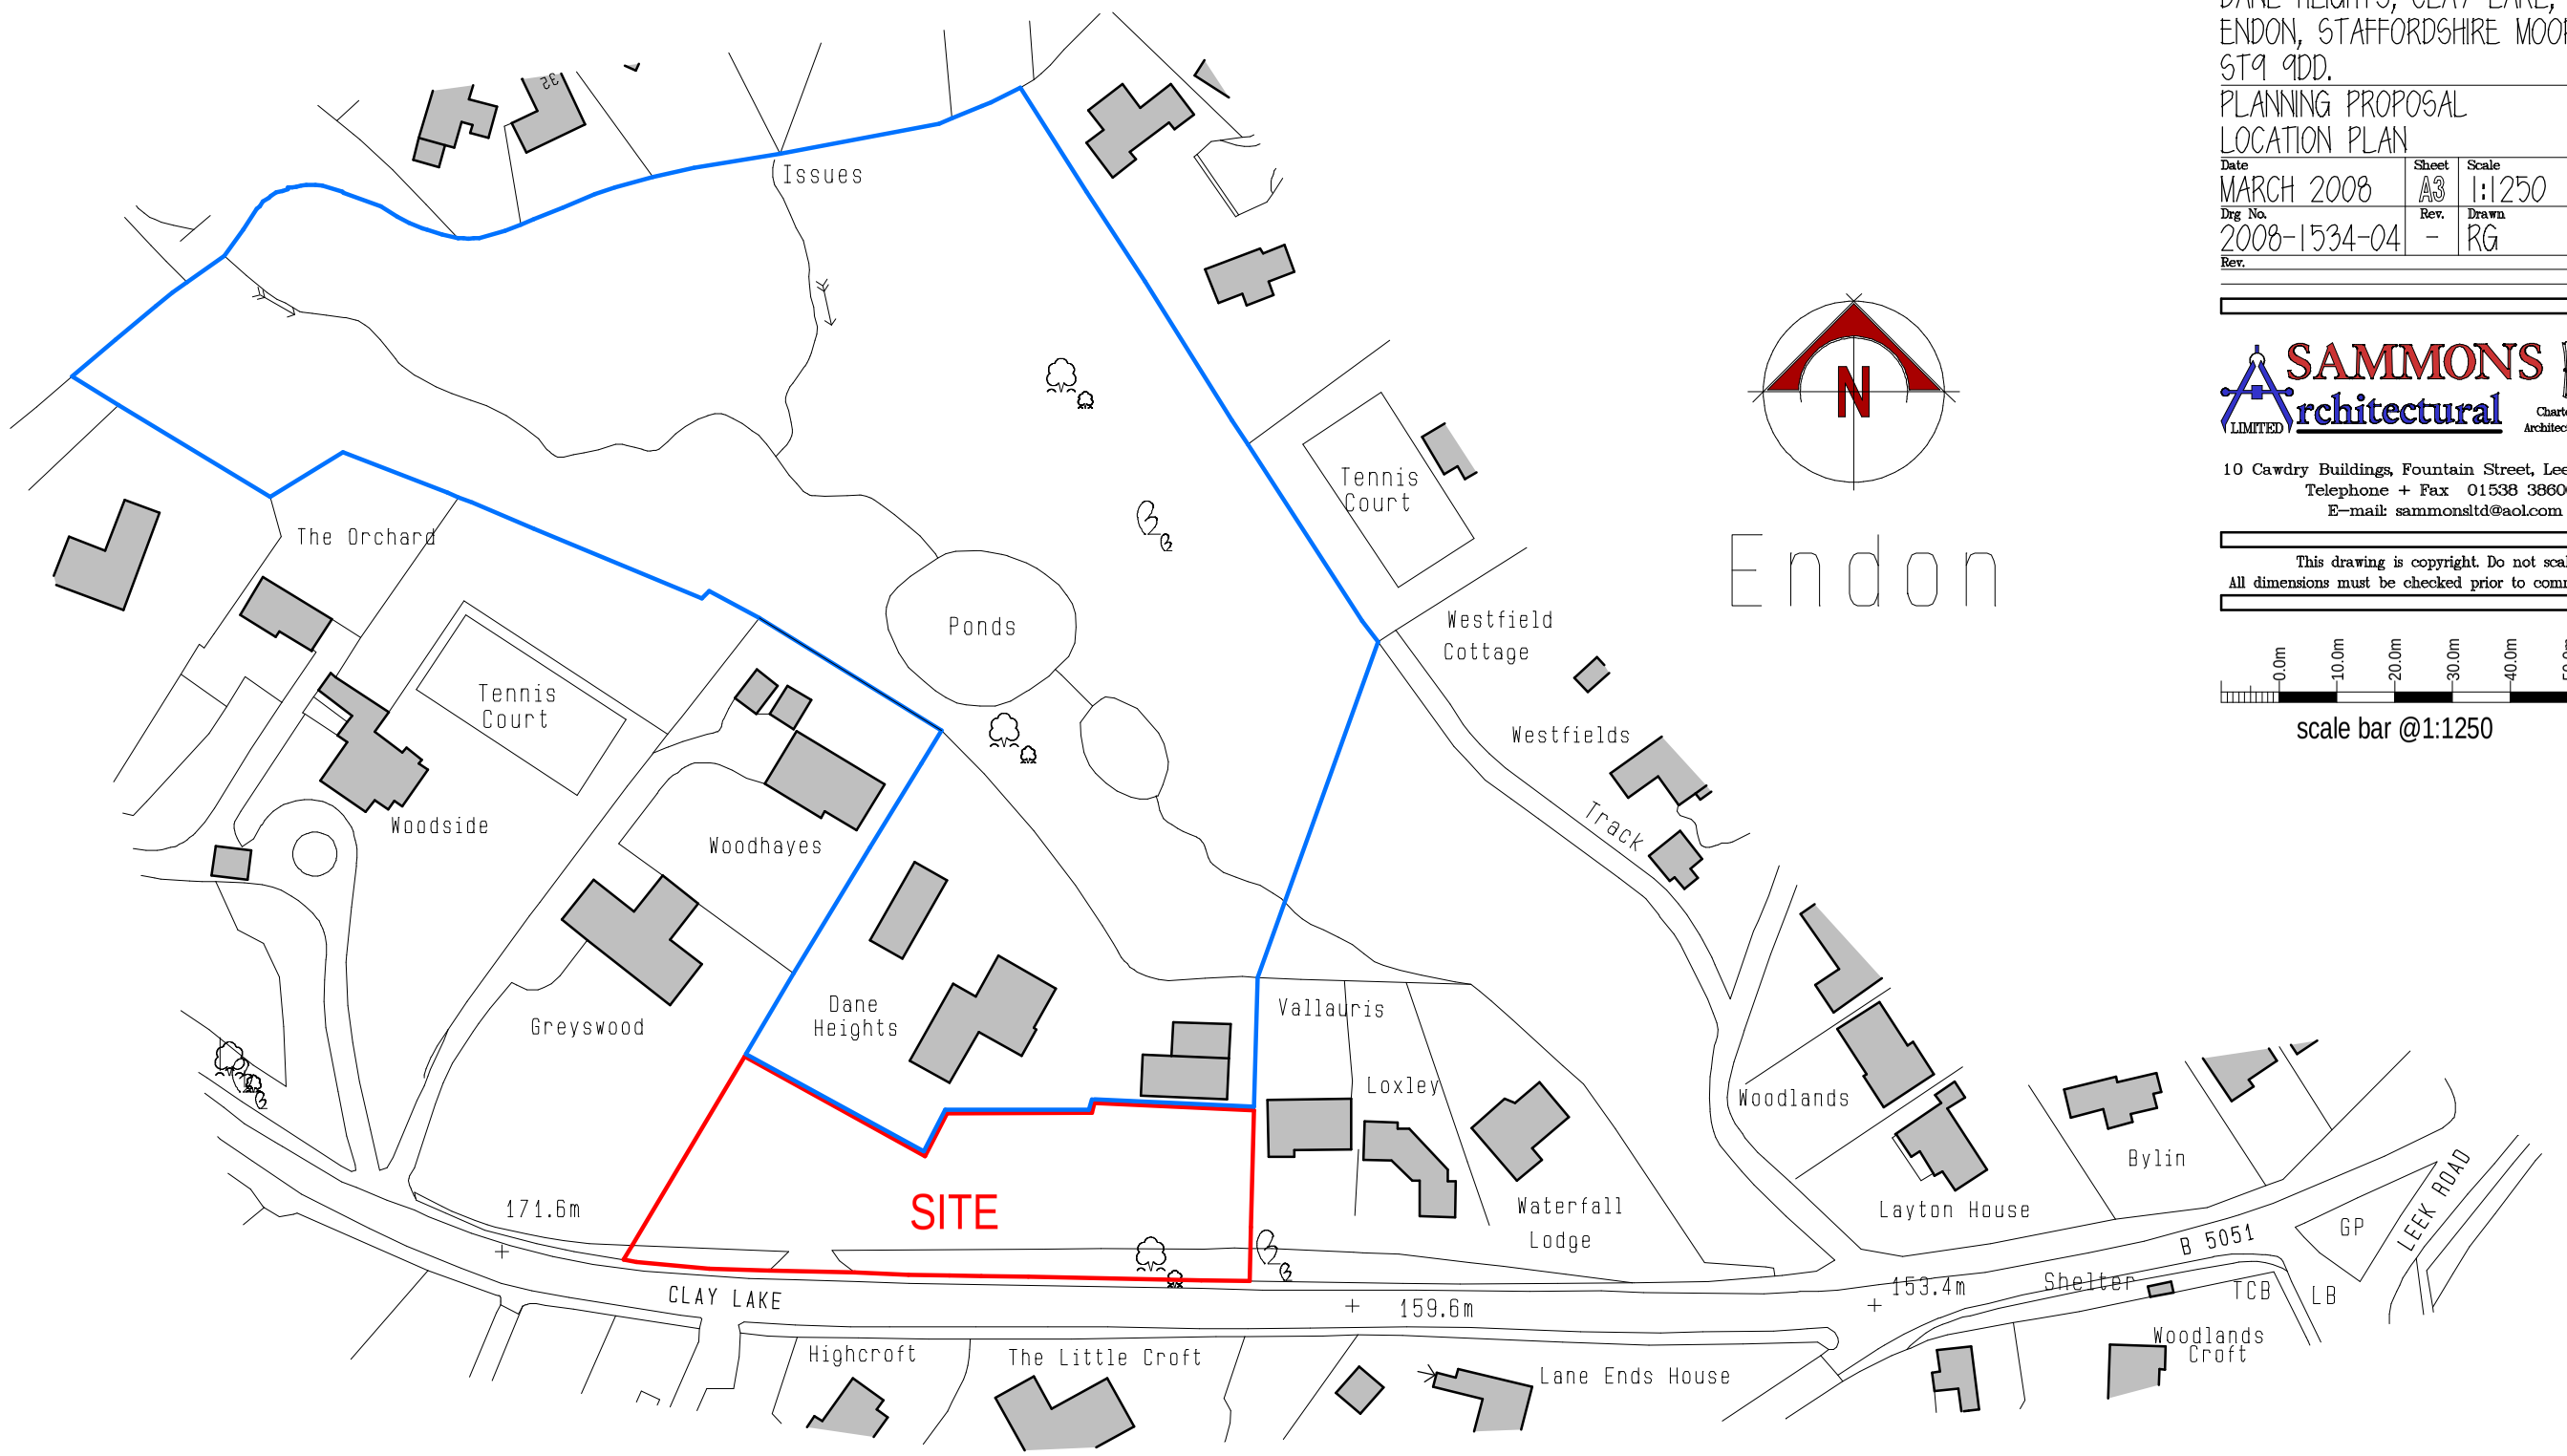

Crown Copyright 2008. All rights reserved. Licence number 100020449