



FRONT ELEVATION SCALE 1:50




SIDE ELEVATION SCALE 1:50

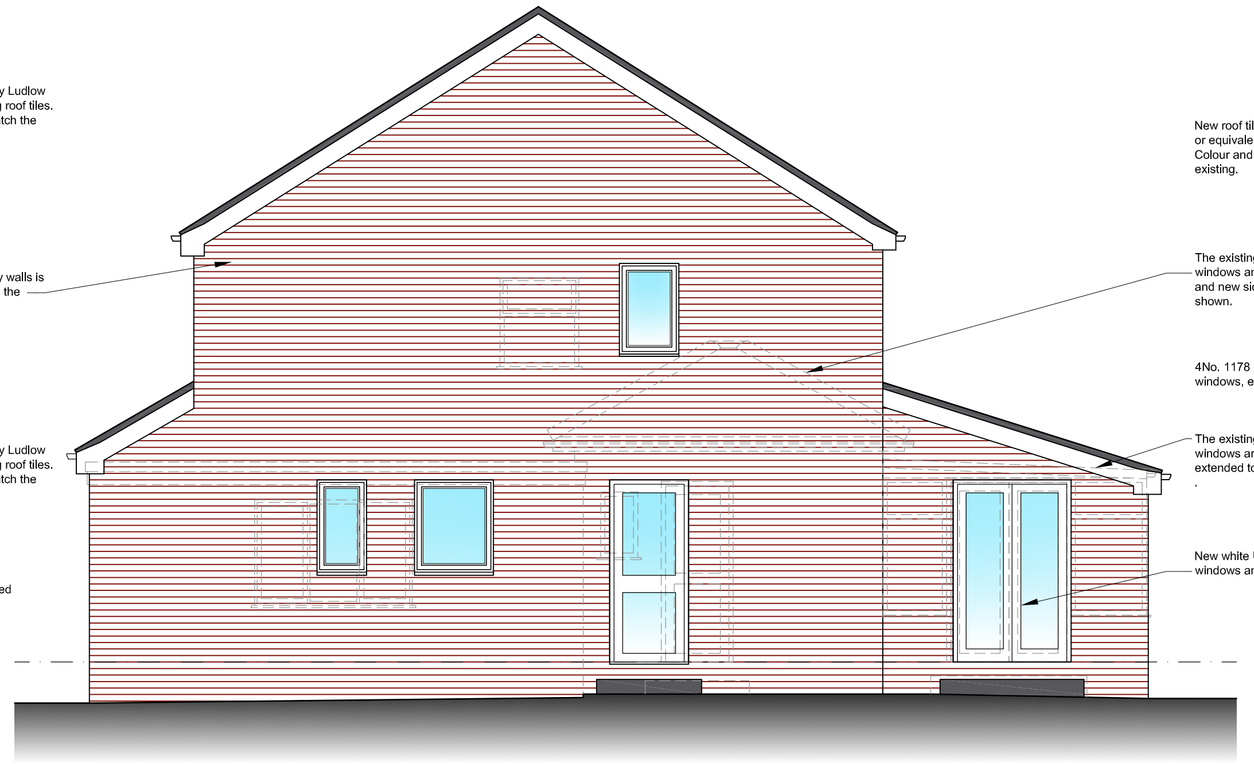

REAR ELEVATION SCALE 1:50

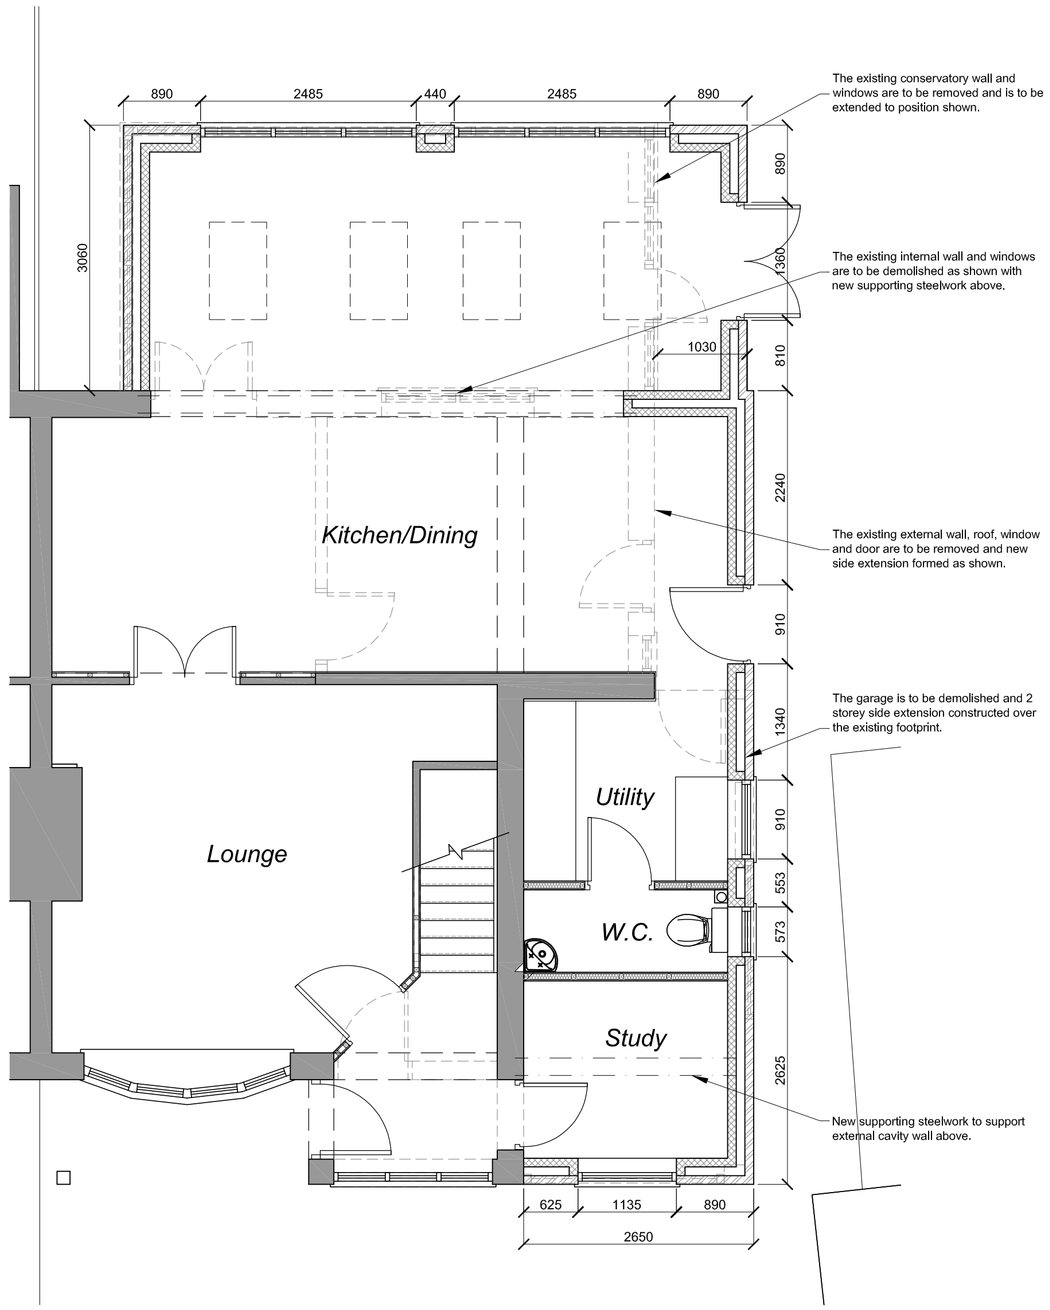


GROUND FLOOR PLAN SCALE 1:50

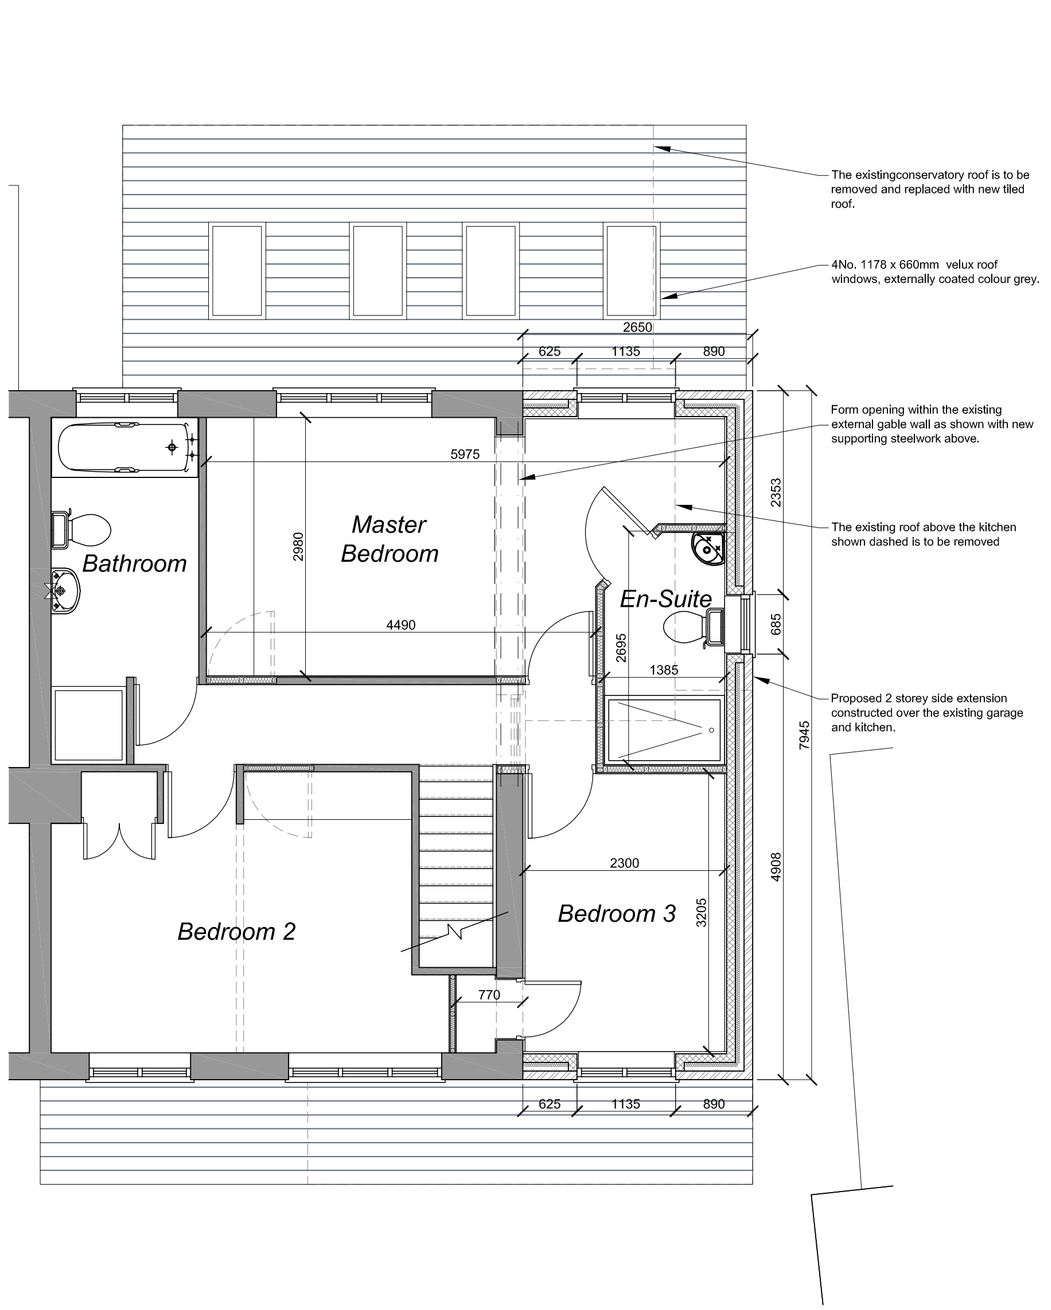

FIRST FLOOR PLAN SCALE 1:50

©Crown Copyright and database rights 2016 OS 100019980

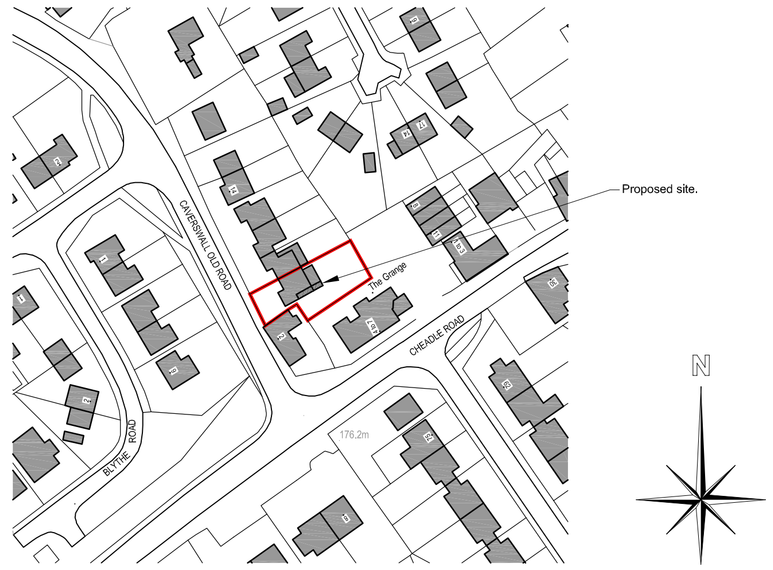

SITE LOCATION PLAN SCALE 1:1250



SITE BLOCK PLAN SCALE 1:200

Rev	Date	Description

Client
Mrs M Brindley & Mr R Bartlett

Project
Proposed extension and Alterations to No. Caverswall Old Road, Forsbrook, Stoke on Trent.

Title
Plans as Proposed

Date: August 16
Scale: 1:50 @ A1

Status
Planning

Drg No.: COR - 02
Rev: .

This drawing is Copyright. It is sent to you in confidence. It must not be copied or disclosed to third parties without our written permission. It remains our property and must be returned on request.

A1 Drawing Sheet