

SOUTH ELEVATION

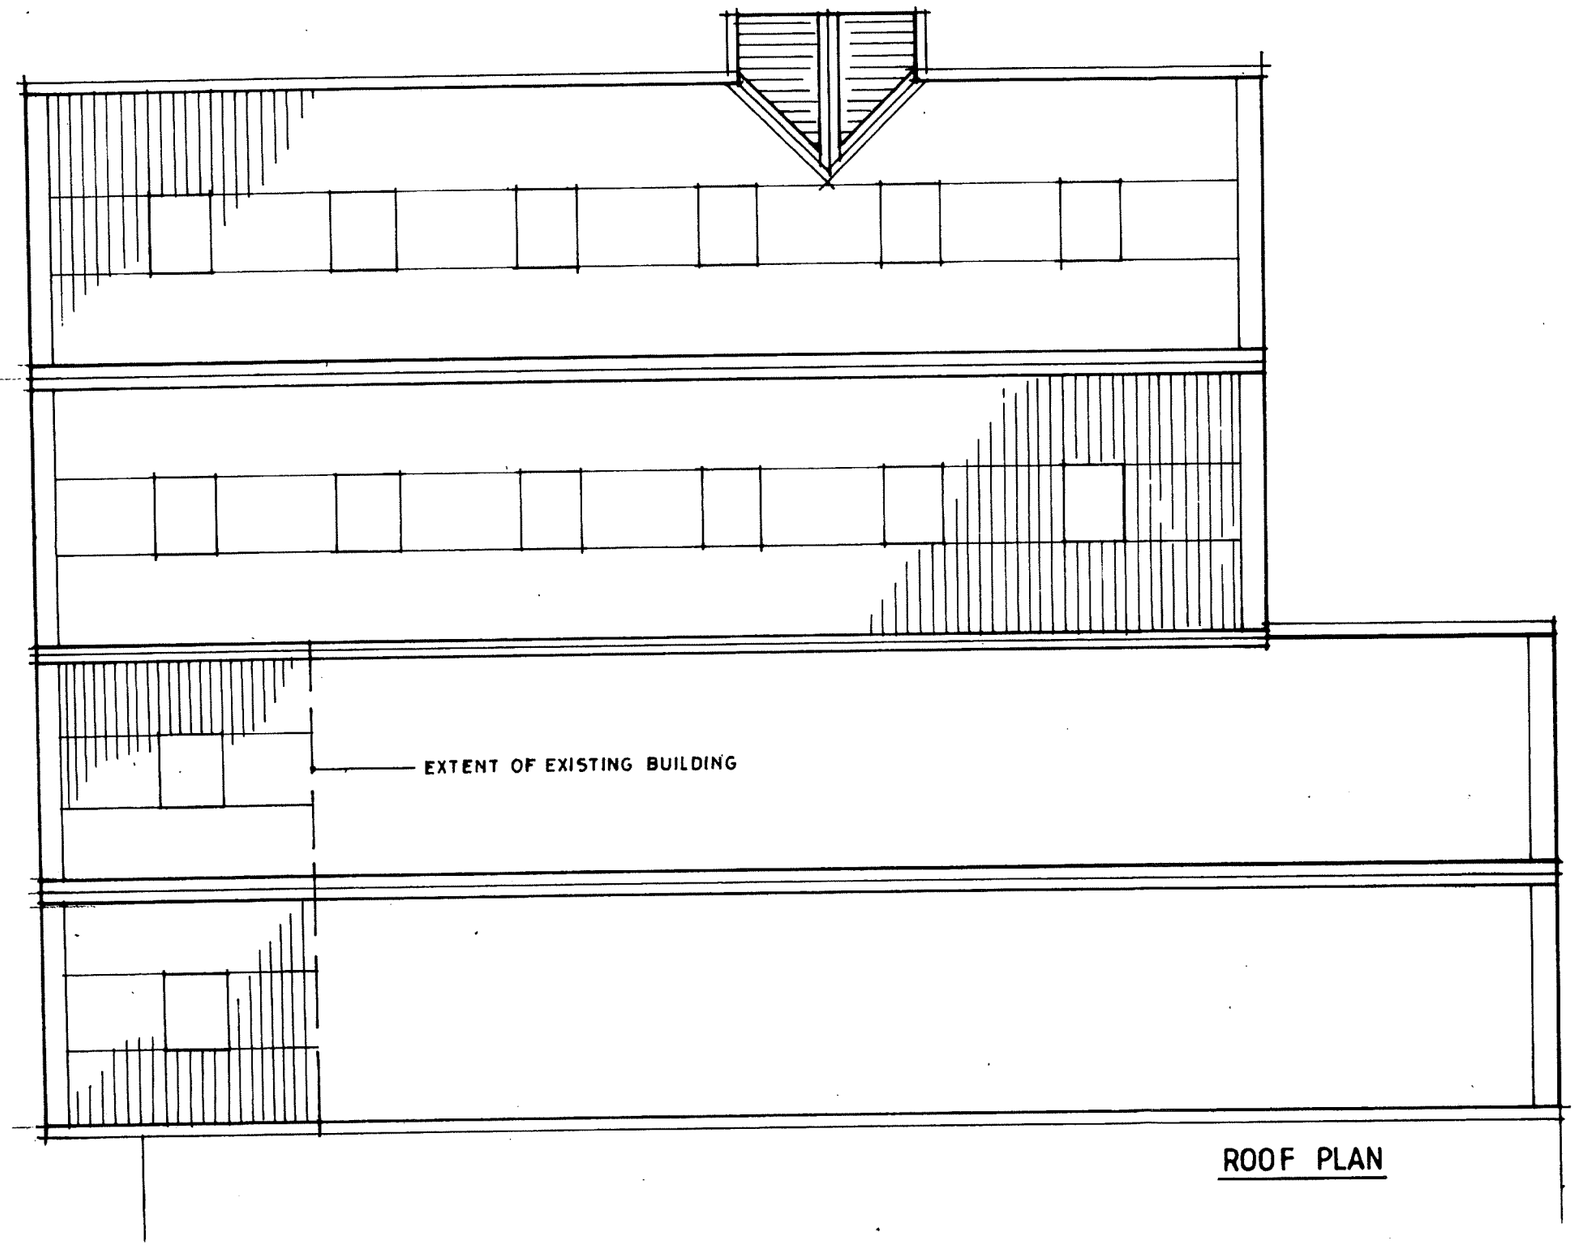

ROOF PLAN

PROJECT
DALE BANK FARM SHOP, FREEHAY

CLIENT
MR. R. SCRAGG

DRAWING
SOUTH ELEVATION / ROOF PLAN

HOWKINS & HARRISON

DRN. BY	SCALE	DRAWING NUMBER	REV
DAC	1:100	DBFS.ELE.003	
DATE 7.12.09			