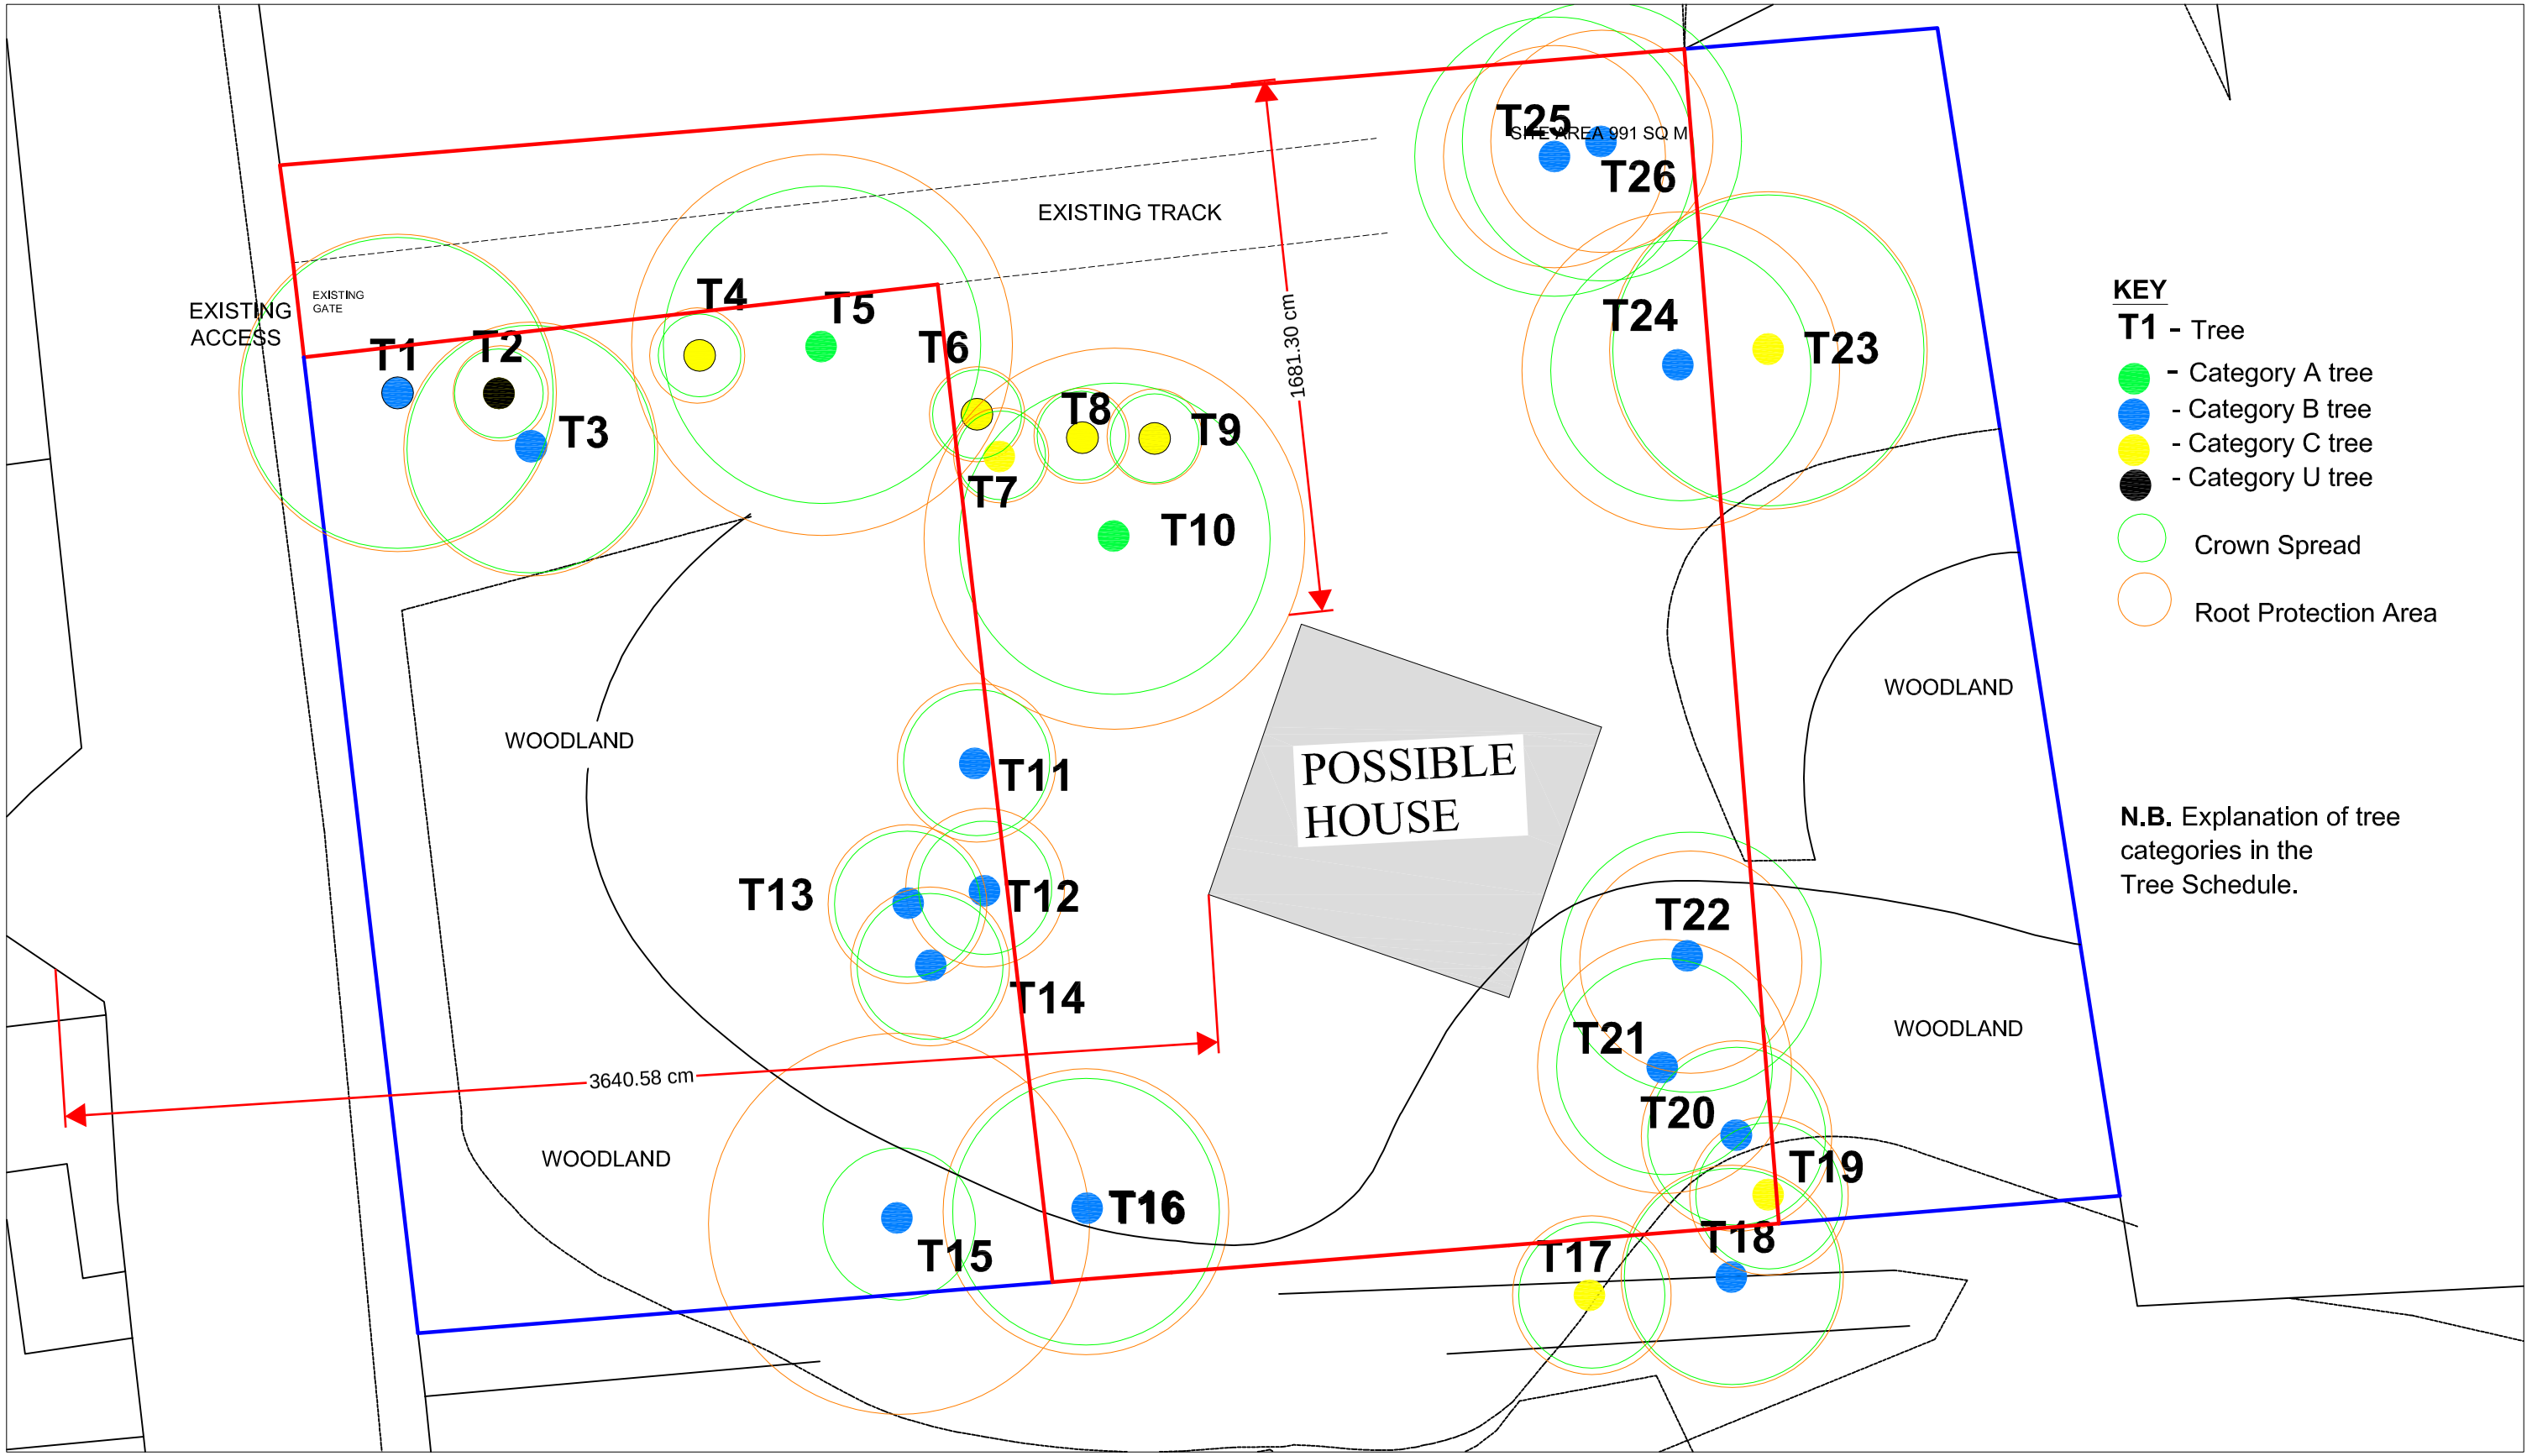

INDICATIVE SITE or BLOCK PLAN
LAND TO THE EAST OF SUTHERLAND ROAD, LONGSDON

Drawing No. 558/2 **Scale - 1:200** **Paper size: A3** **Date: 24 February 2016**

KEN WAINMAN ASSOCIATES LTD, 31A St. Edward Street, Leek, Staffs, ST13 5DN