
Elevations


Scale 1:300 @ A3

0 1m 5m 10m

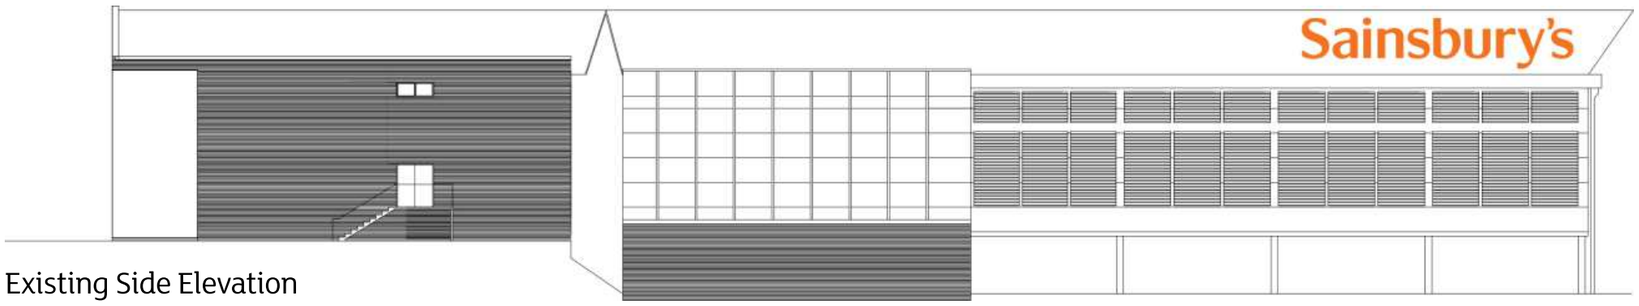

Existing Side Elevation

Scale 1:300 @ A3

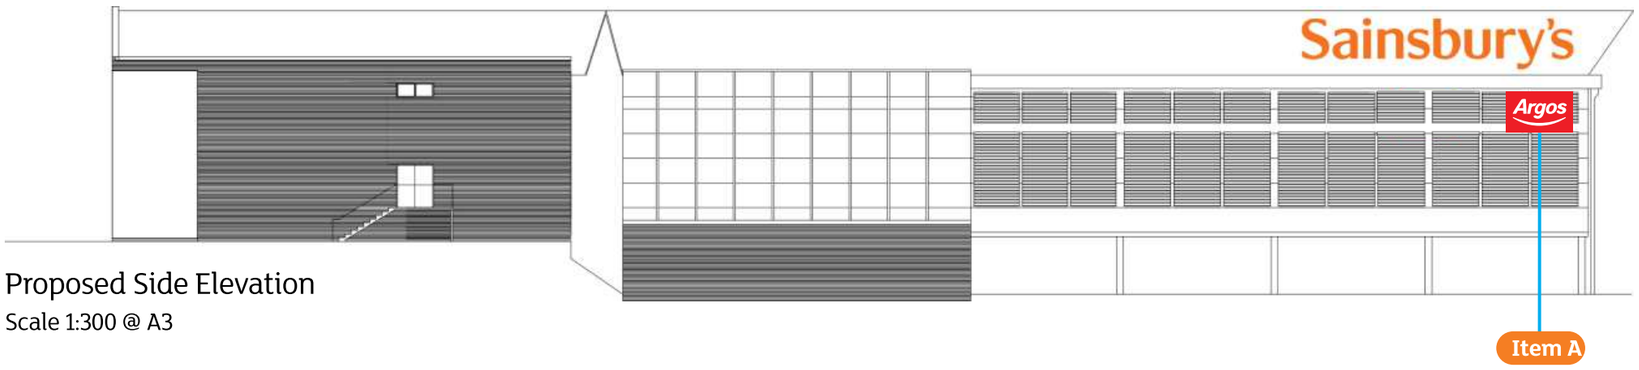

Proposed Side Elevation

Scale 1:300 @ A3